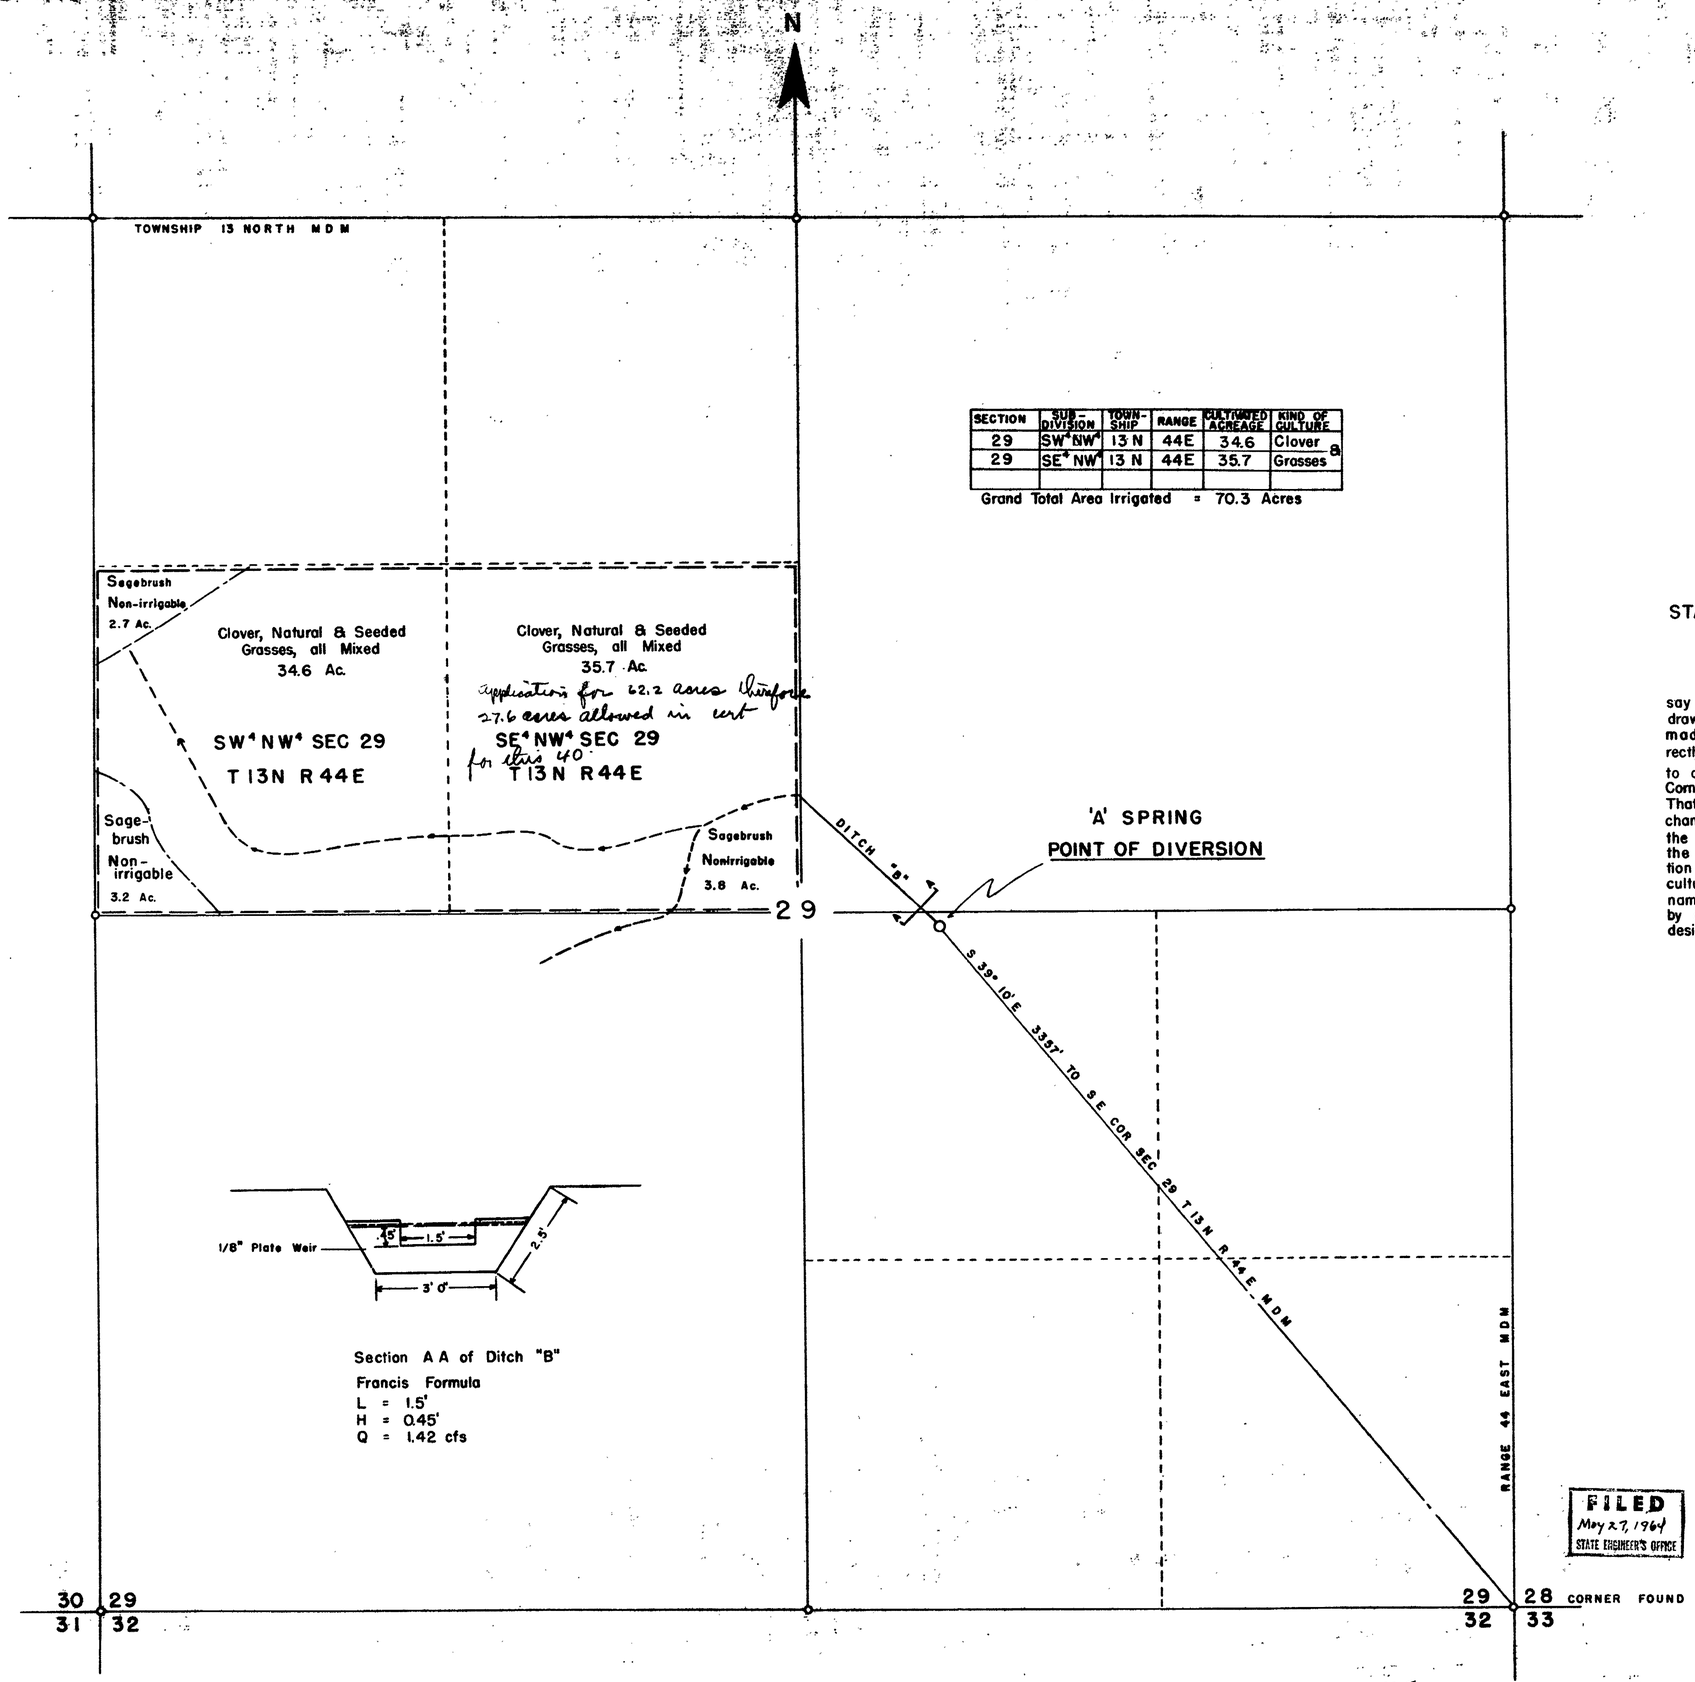

SECTION	SUB-DIVISION	TOWN-SHIP	RANGE	CULTIVATED ACREAGE	KIND OF CULTURE
29	SW⁴ NW⁴	13 N	44E	34.6	Clover &
29	SE⁴ NW⁴	13 N	44E	35.7	Grasses

Grand Total Area Irrigated = 70.3 Acres

STATE OF NEVADA }
COUNTY OF LYON } SS

I, M. M. Harcourt, being first duly sworn, depose and say that this map, consisting of 1 sheet, has been correctly drawn to the designated scale from field notes of a survey made by me on the 8th and 9th days of Nov. 1959 and correctly represents the location and extent of the works used to divert water from 'A' spring in Nye County by E. G. Cornell for irrigation purposes under Application No. 19318. That the point of diversion, the location, size of the diverting channel, location and description of all measuring devices, the location and extent of lands owned or controlled by the applicant upon which water applied for under Application No. 19318 is used, together with area and kind of culture in each 40-acre subdivision and the location and names of all other works or streams which are crossed by or connected with said works are fully and correctly designated thereon.

M. M. Harcourt
State Water Right Surveyor

Subscribed and sworn to before me this 20th day of JANUARY, 1964
Notary Public in and for Lyon County Nevada.
Philip M. DeLongchamps
My Commission Expires 2/21/65

SCALE: 1" = 300'

0 100 200 300 400 500 1000 1500

FILED
May 27, 1964
STATE ENGINEER'S OFFICE

MAP TO ACCOMPANY
PROOF OF BENEFICIAL USE
UNDER APPLICATION NO 19318
FOR
IRRIGATION
BY
E. G. CORNELL
FROM
'A' SPRING

CERTIFICATE No. 5868 ISSUED March 16, 1965

19318

Sheet 1 of 1