SEC	SUB-DIVISION	TOWN-SHIP	RANGE	CULTIVATED ACREAGE	DESCRIPTION OF CULTURE
21	NW¼ SE¼	33 N.	40 E.	21.94	RYE
	NE¼ SE¼			1.01	"
	SW¼ SE¼			14.60	"
	SE¼ SE¼			8.22	GRAIN & ALFALFA
	SE¼ SE¼			1.88	DIVERSIFIED PAST.
	SE¼ SE¼			0.22	ALFALFA
22	SW¼ SW¼			19.19	"
	SE¼ SW¼			0.23	"
				67.29 ACRES	

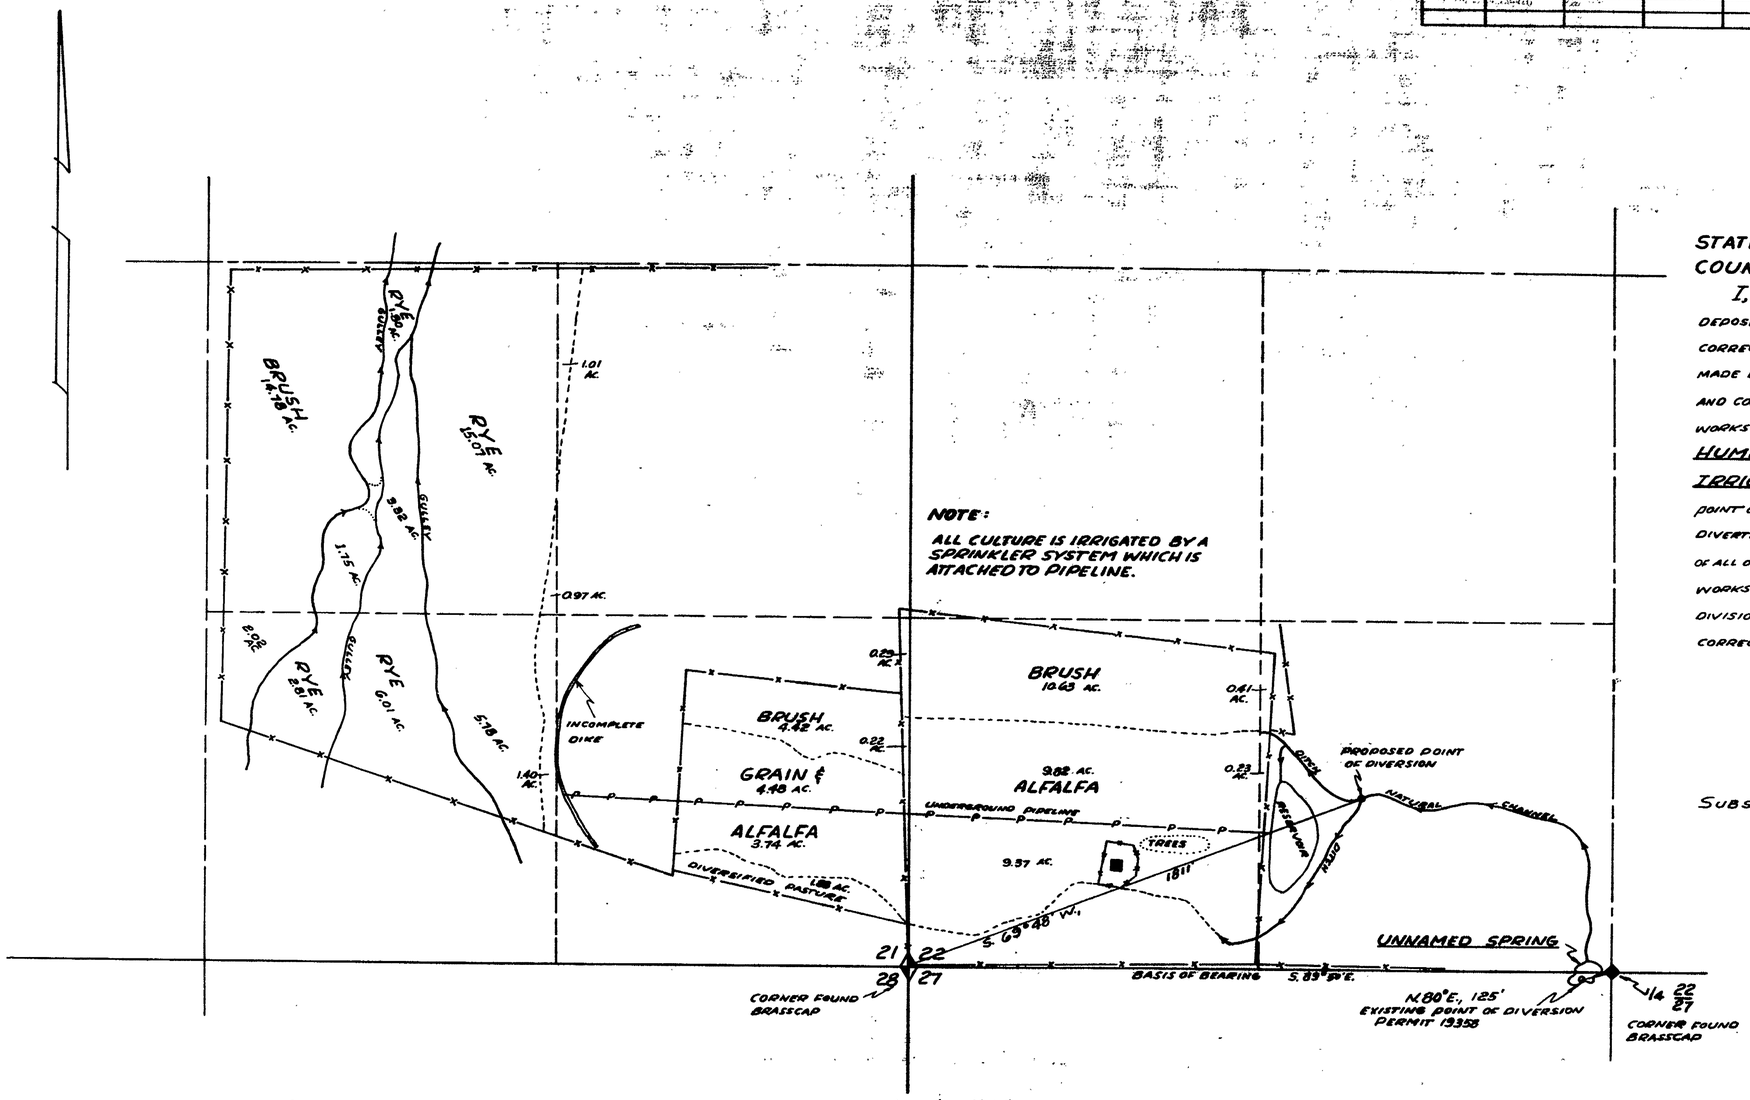

NOTE:
ALL CULTURE IS IRRIGATED BY A SPRINKLER SYSTEM WHICH IS ATTACHED TO PIPELINE.

STATE OF NEVADA }
COUNTY OF HUMBOLDT } S.S.

I, CHARLES C. ARMUTH, JR., BEING FIRST DULY SWORN, DEPOSE AND SAY, THAT THIS MAP, CONSISTING OF ONE SHEET, HAS BEEN CORRECTLY DRAWN TO THE DESIGNATED SCALE FROM FIELD NOTES OF A SURVEY MADE BY ME ON THE 2ND AND 4TH DAYS OF OCTOBER, 1968, THAT IT TRULY AND CORRECTLY REPRESENTS THE PROPOSED LOCATION AND EXTENT OF THE WORKS USED TO DIVERT WATER FROM UNNAMED SPRING, IN HUMBOLDT COUNTY, BY ALLIE MAY TIPTON, FOR IRRIGATION AND DOMESTIC PURPOSES. THAT THE PURPOSED POINT OF DIVERSION, THE APPROXIMATE LOCATION AND SIZE OF THE DIVERTING CHANNEL, ALL RESERVOIRS OR BASINS, THE LOCATION AND NAMES OF ALL OTHER WORKS WHICH WILL CROSS OR CONNECT WITH THE PROPOSED WORKS, AND THE BOUNDARY OF ALL LANDS, SHOWING BY 40 ACRE SUB-DIVISIONS THE AREAS PROPOSED TO BE IRRIGATED, ARE FULLY AND CORRECTLY DESIGNATED THEREON.

Charles C. Armuth Jr.
STATE WATER RIGHT SURVEYOR

SUBSCRIBED AND SWORN TO BEFORE ME THIS 9TH DAY OF OCTOBER, 1968.

Marguerite E. Mowry
NOTARY PUBLIC IN AND FOR HUMBOLDT COUNTY, NEV.

Humboldt County
My Commission Expires May

T. 33 N., R. 40 E., M.D.B. & M.

SCALE: 1" = 300'

19358 CERTIFICATE No. 7026 ISSUED May 26, 1969

OFFICE
STATE ENGINEER

FILED
Nov. 1, 1968
STATE ENGINEER'S OFFICE

MAP TO ACCOMPANY APPLICATION TO CHANGE THE POINT OF DIVERSION OF PERMIT No. 19358

FROM UNNAMED SPRING
BY ALLIE MAY TIPTON
FOR IRRIGATION & DOMESTIC

24744 19358 FILE Under