SECTION	SUBDIVISION	TWSP	RANGE	CULTIVATED ACREAGE	DESCRIPTION OF CULTURE	DATE OF FIRST CULTURE
29	LOT 4	20N	53E	41.5	GRAIN	
	LOT 3			1.5	GRAIN	
	LOT 3			40.7	ALFALFA	
	LOT 5			2.3	GRAIN	
	LOT 5			39.2	CLEARED & PLOWED	
	LOT 6			39.9	"	
	LOT 6			0.1	GRAIN	
29	LOT 6	20N	53E	2.2	ALFALFA	

TOTAL 167.7 Ac.

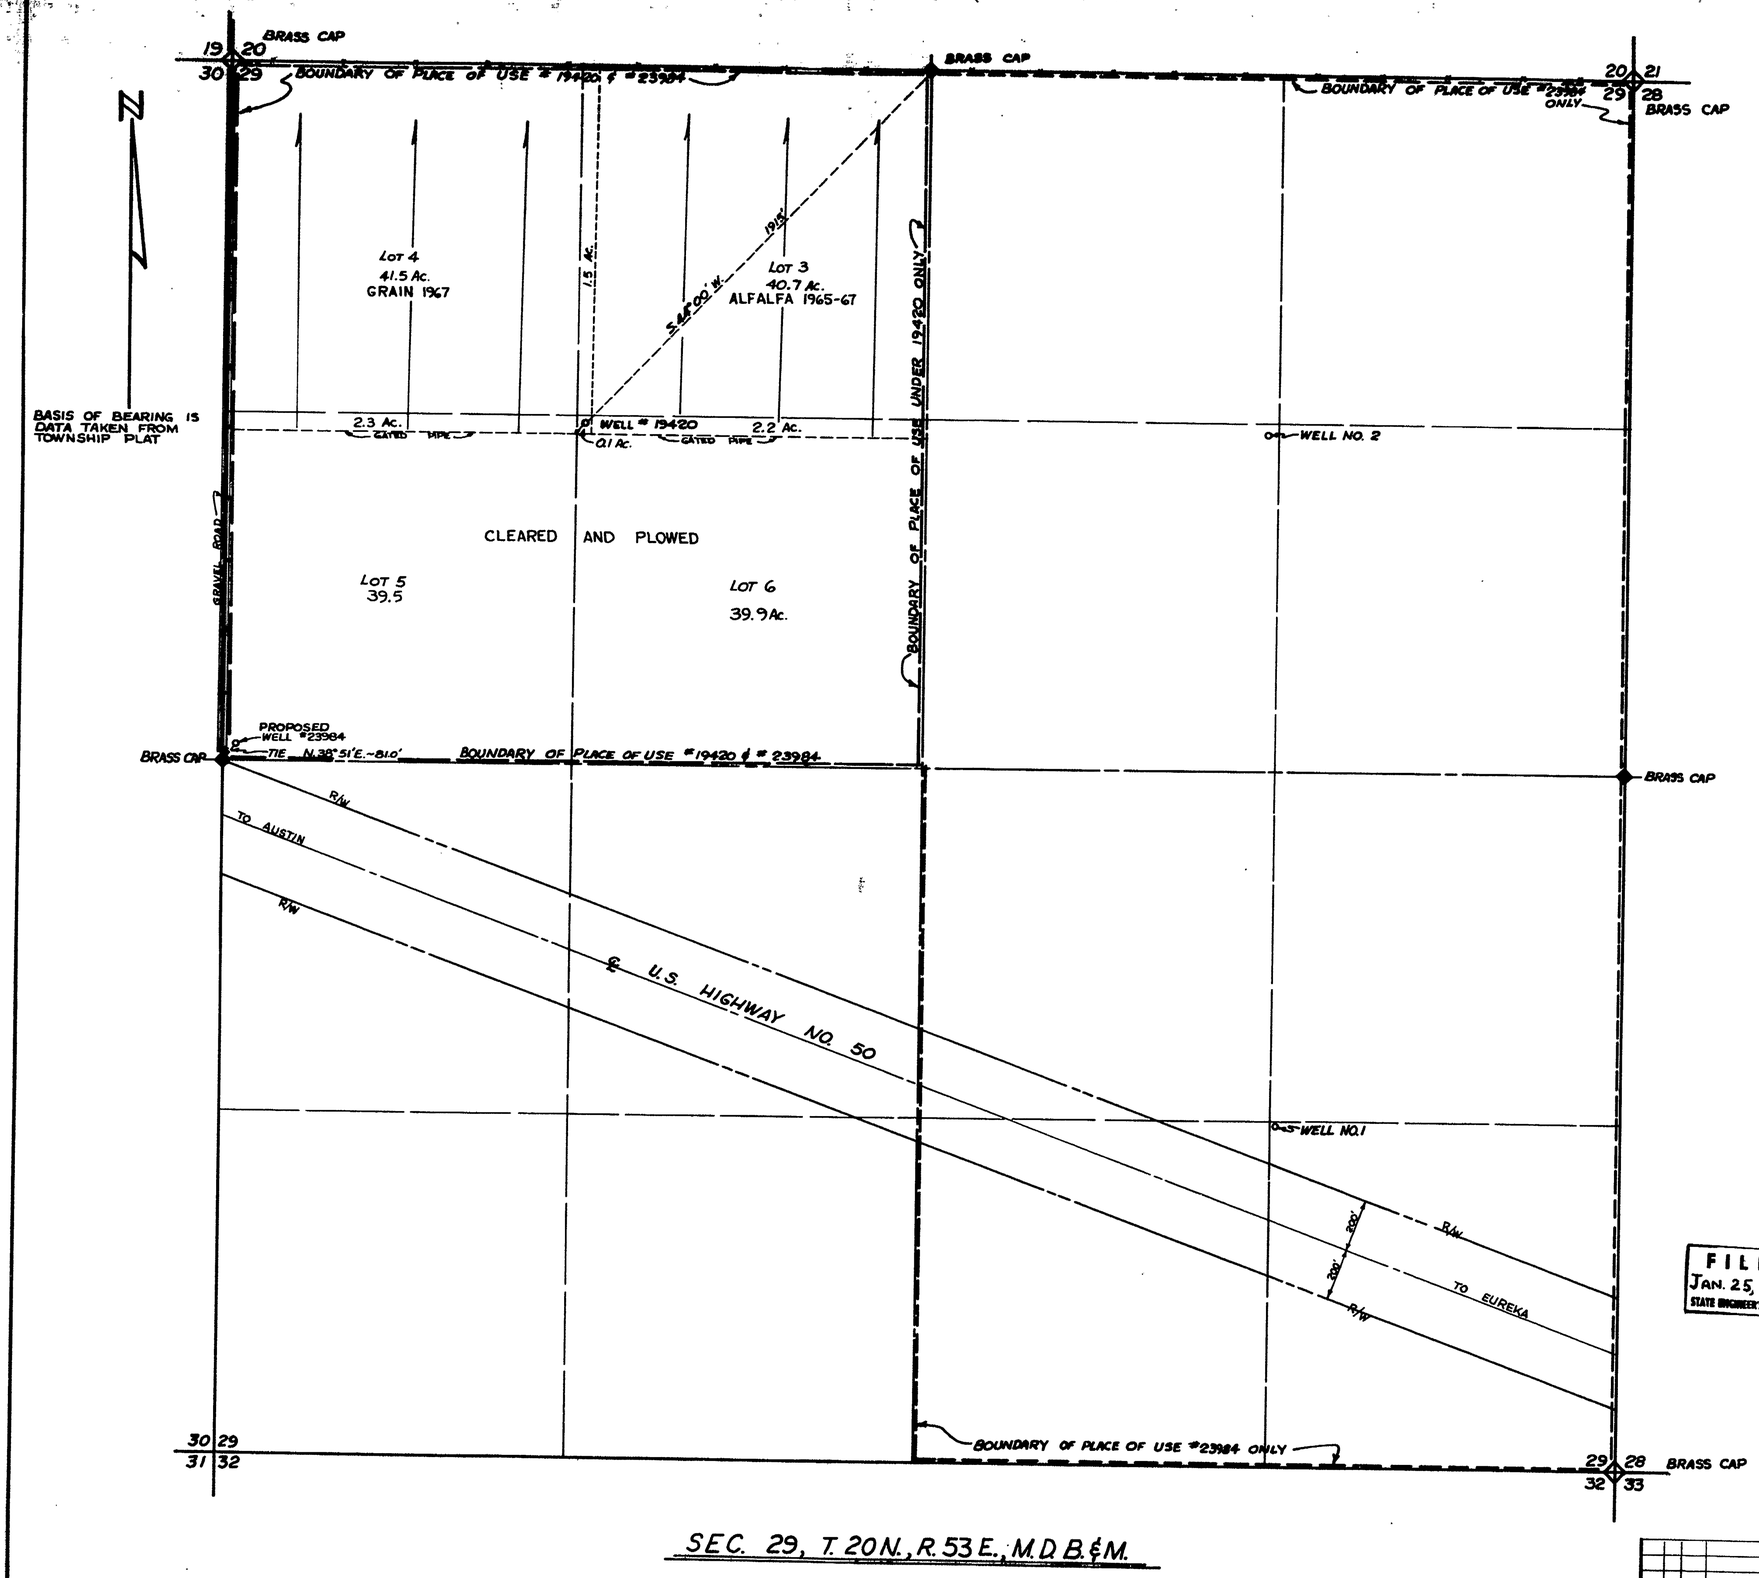

SEC. 29, T. 20N., R. 53E., M.D.B.&M.

STATE OF NEVADA
COUNTY OF ELKO } S.S.

I, MARK CHILTON, BEING FIRST DULY SWORN, DEPOSE AND SAY THAT THIS MAP, CONSISTING OF 1 SHEET, HAS BEEN CORRECTLY DRAWN TO THE DESIGNATED SCALE FROM FIELD NOTES OF A SURVEY MADE BY ME, ON THE 15TH DAY OF JANUARY, 1968; THAT IT TRULY AND CORRECTLY REPRESENTS THE EXISTING LOCATION AND EXTENT OF THE WORKS USED TO DIVERT WATER FROM AN UNDERGROUND SOURCE IN EUREKA COUNTY, BY BRUCE A. & ALICE H. PETERS FOR IRRIGATION & DOMESTIC PURPOSES UNDER APPLICATION NO. 19420. THAT THE POINT OF DIVERSION, THE LOCATION, SIZE OF THE DIVERTING CHANNEL, LOCATION AND DESCRIPTION OF ALL MEASURING DEVICES, THE LOCATION AND EXTENT OF LANDS OWNED OR CONTROLLED BY THE APPLICANT UPON WHICH WATER APPLIED FOR UNDER APPLICATION NO. 19420 IS USED, TOGETHER WITH THE AREA AND KIND OF CULTURE IN EACH 40-ACRE SUBDIVISION, AND THE LOCATION AND NAMES OF ALL OTHER WORKS OR STREAMS WHICH ARE CROSSED BY OR CONNECTED WITH SAID WORKS ARE FULLY AND CORRECTLY DESIGNATED THEREON.

Mark Chilton
STATE WATER RIGHT SURVEYOR #278

SUBSCRIBED AND SWORN TO BEFORE ME THIS 17TH DAY OF JANUARY, 1968.

Liora Bernadot
NOTARY PUBLIC IN AND FOR ELKO COUNTY, NEVADA

LIORA BERNADOT
Notary Public - State of Nevada
Elko County, Nevada
My Commission Expires May 2, 1970

REGISTERED PROFESSIONAL ENGINEER - STATE OF NEVADA
MARK CHILTON
LAND SURVEYOR
CIVIL
NO. 1404

FILED
JAN. 25, 1968
STATE ENGINEER'S OFFICE

CERTIFICATE No. 69/2 ISSUED 1-20-69

0 300 600 900 1200 1500
SCALE 1"=300'

NO.	BY	DATE	DESCRIPTION	CHK'D	APP'D
			REVISIONS		

DRAWN BY RB | APPROVED BY MC
JOB NO. 262-001 | DATE JAN., 1968

MAP

TO ACCOMPANY PROOF OF BENEFICIAL USE UNDER APPLICATION NO. 19420 FOR

IRRIGATION & DOMESTIC

BY

BRUCE A. & ALICE H. PETERS

FROM AN UNDERGROUND SOURCE

CHILTON ENGINEERING
WESTERN PACIFIC BLDG.
ELKO, NEVADA

W 68005 | 0

19420