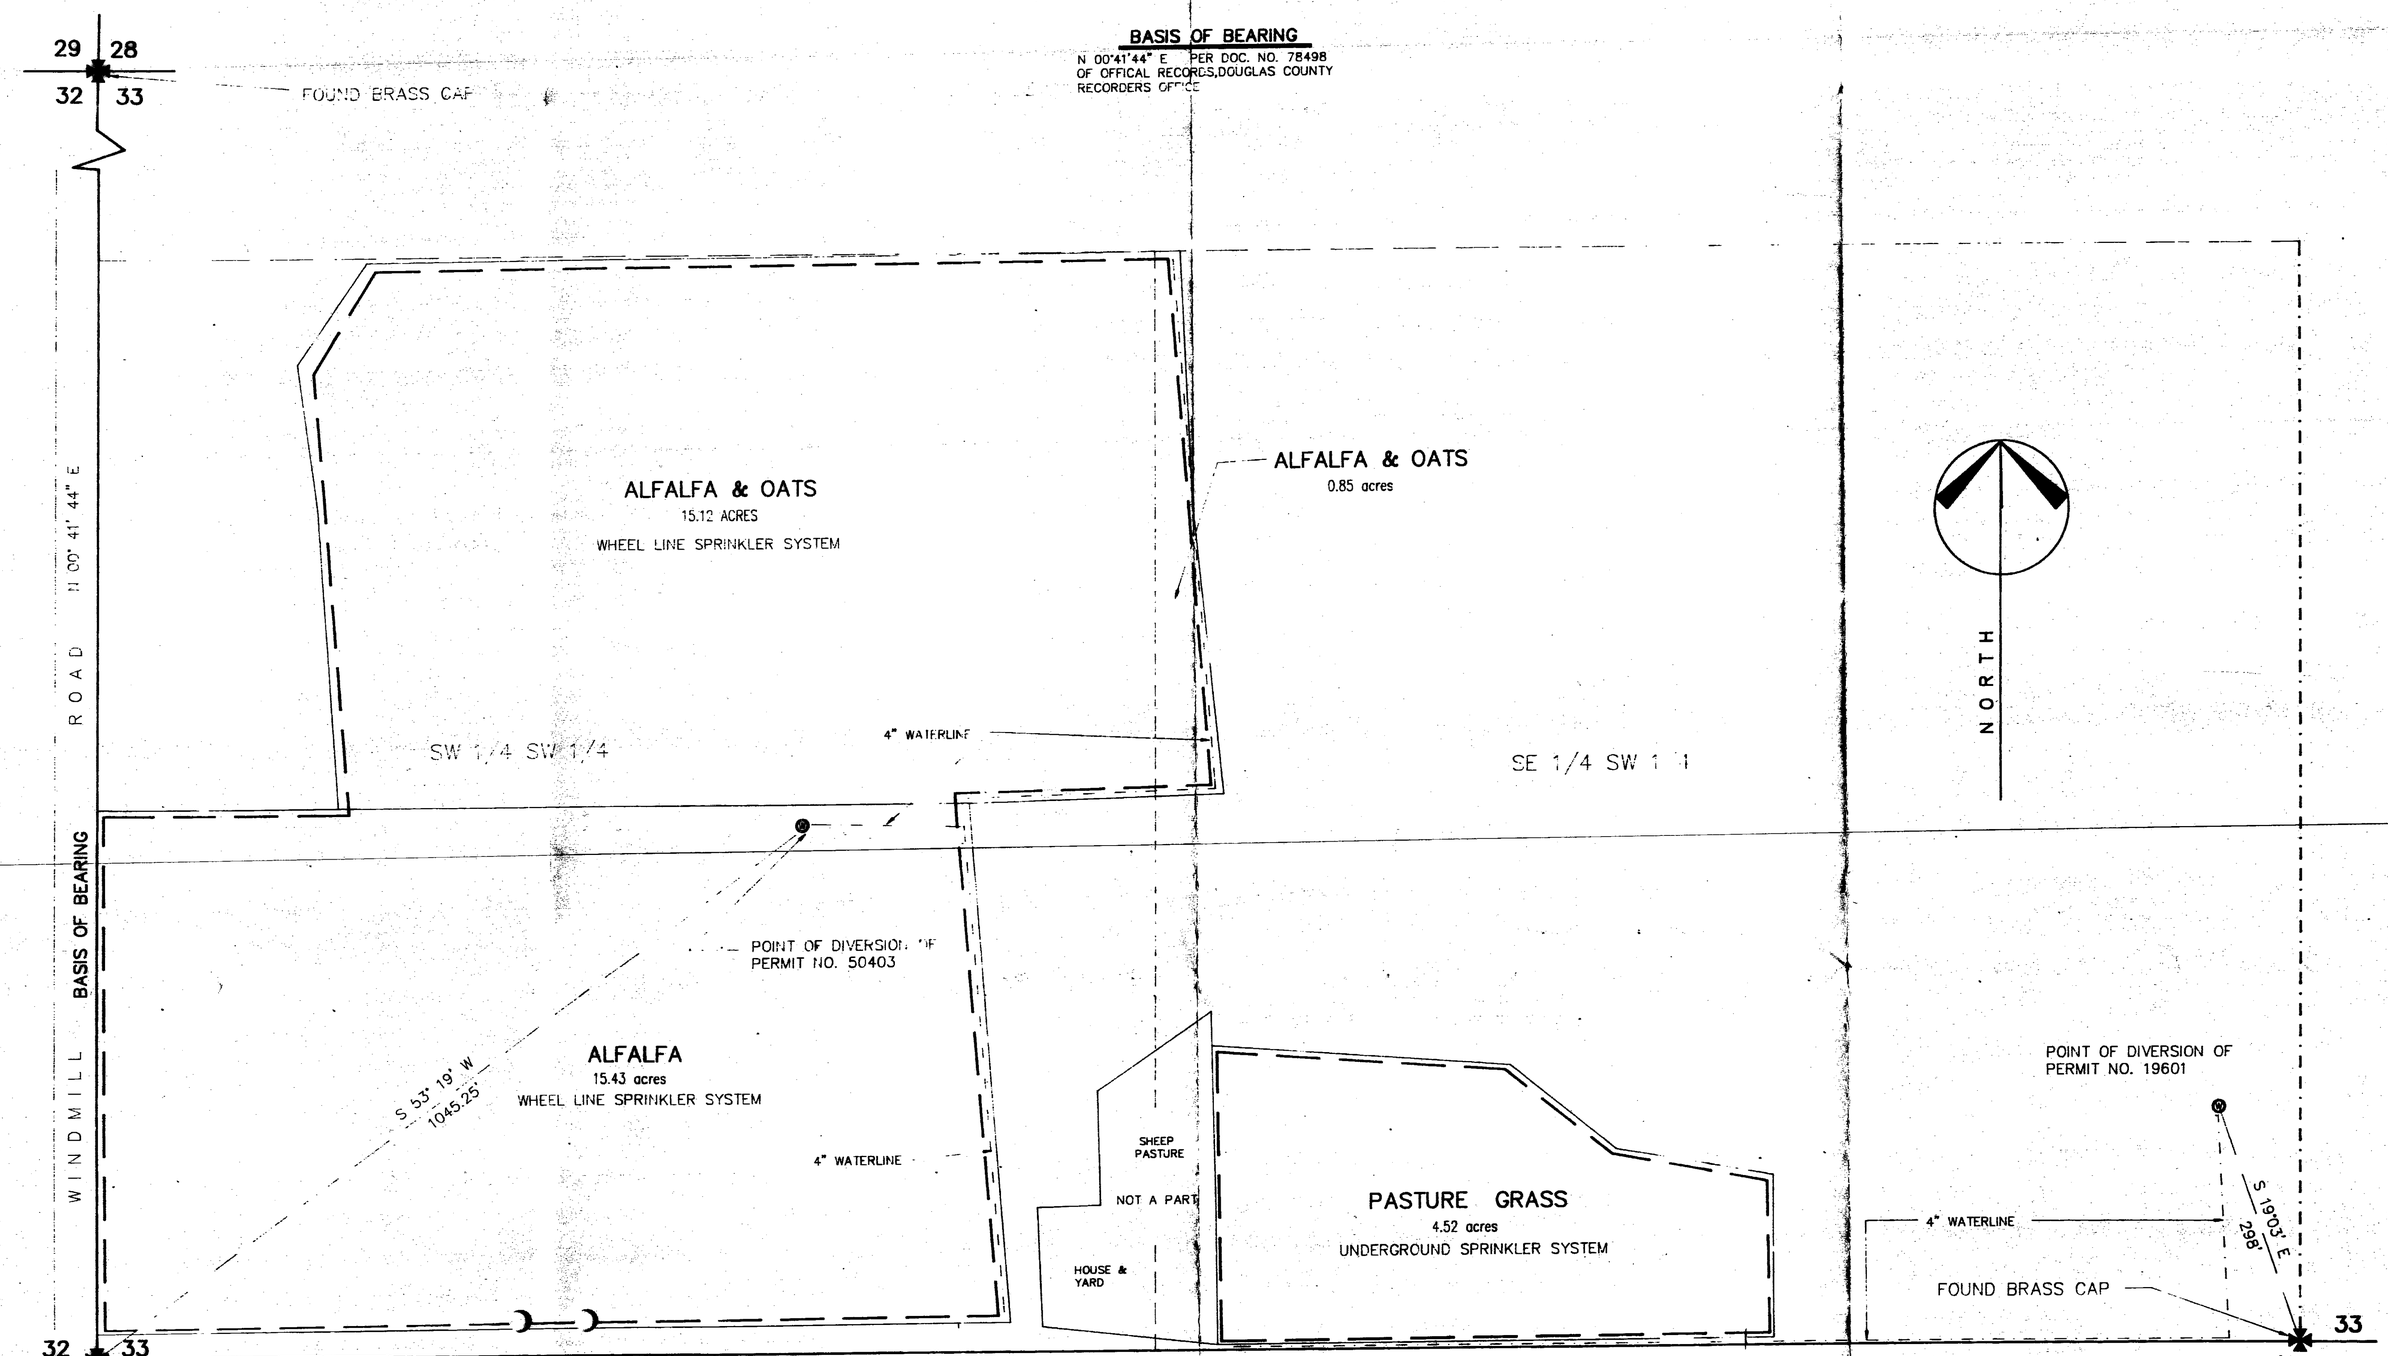

STATE OF NEVADA
DOUGLAS COUNTY

I, B. J. VASEY, BEING FIRST DULY SWORN DEPOSE AND SAY THAT THIS MAP CONSISTING OF ONE SHEET, HAS BEEN CORRECTLY DRAWN TO THE DESIGNATED SCALE FROM THE FIELD NOTES OF A SURVEY MADE UNDER MY SUPERVISION AND DIRECTION, ON THIS 12th DAY OF SEPTEMBER 1990, THAT IT TRULY AND CORRECTLY REPRESENTS THE PROPOSED LOCATION AND EXTENT OF THE WORKS USED TO DIVERT WATER FROM AN UNDERGROUND SOURCE IN DOUGLAS COUNTY BY RUTH HELEN FINGER FOR IRRIGATION AND DOMESTIC PURPOSES. THE PROPOSED POINT OF DIVISION AND THE BOUNDARY OF ALL LANDS SHOWN BY 40-ACRE SUBDIVISIONS THE AREAS TO BE SERVED, ARE FULLY AND CORRECTLY DESIGNATED HEREON.

B J Vasey

STATE WATER RIGHT SURVEYOR NO. 306

SUBSCRIBED AND SWORN TO BEFORE ME THIS _ DAY OF _____ 1990

NOTARY PUBLIC IN AND FOR DOUGLAS COUNTY

		CULTURAL	TABULATION		
SECTION	SUBDIVISION	TOWNSHIP	RANGE	CULTIVATED ACREAGE	DESCRIPTION OF CULTURE
33	SW SW	13 N.	21 E.	15.43 acres	ALFALF.
33	SW SW	13 N.	21 E.	15.12 acres	ALFALFA,OATS
33	SE SW	13 N.	21 E.	4.52 acres	PASTURE GRASS
33	SE SW	13 N.	21 E.	0.85 acres	ALFALFA,OATS
TOTAL ACREAGE				35.92 acres	

1-19-00
This map copied from the office copy of a map provided by B.J. Vasey on this date. The DWR copy of this map could not be found in our files and is not on our micro film.

R. Davis

Sted: 3/14/1990

MAP

TO SUPPORT THE PROOF OF BENEFICIAL USE
FOR
PERMIT NOS. 19601, 50403
BY

RUTH HELEN FINGAR

FROM AN UNDERGROUND SOURCE IN DOUGLAS COUNTY, NEVADA

19601