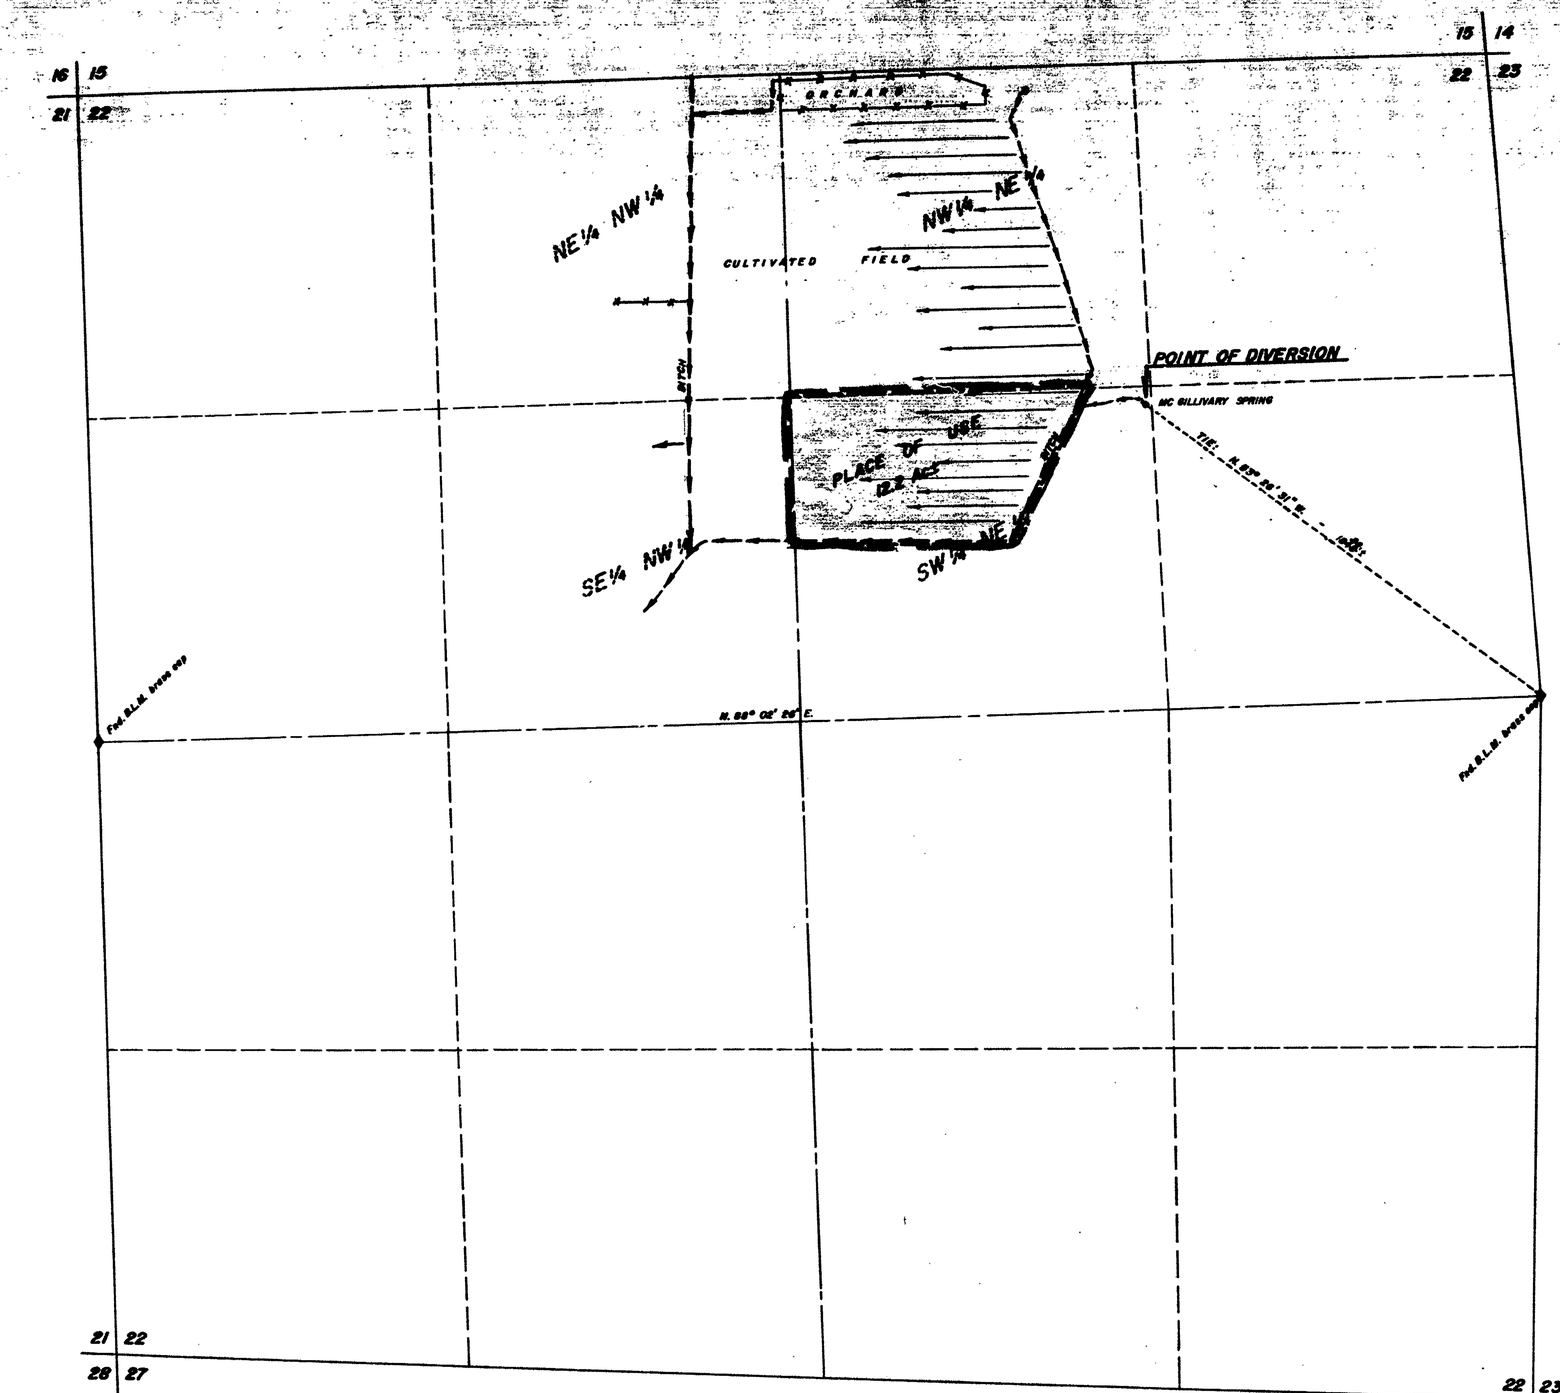

BASIS OF BEARINGS: Centerline Sec.22
T.17S., R.50E., M.D.B.&M., N.88°02'26"E.
B.L.M.

STATE OF NEVADA
COUNTY OF WASHOE ss

I, RICHARD W. ARDEN, being first duly sworn, depose and say that this map, consisting of one sheet, has been correctly drawn to the designated scale from field notes of a survey made under my supervision and direction, between the 22nd day of Nov. 1968, and the 15th day of Jan, 1969; that it truly and correctly represents the proposed location and extent of the works used to divert water from an underground source in Nye Co, Nevada, by Spring Meadows, Inc. for irrigation purposes under Application #19615. That the point of diversion, the location, size of the diverting channel, location and extent of lands owned or controlled by the applicant upon which water applied for under Application #19615 is used, together with the area and kind of culture in each 40 Acre subdivision, and the location and names of all other works or streams which are crossed by or connected with said works are fully and correctly designated thereon.

Richard W. Arden
RICHARD W. ARDEN
STATE WATER RIGHT SURVEYOR
#307

Subscribed and sworn to before me on this 22nd day of JANUARY, 1969.

Phillip M. Johnington
NOTARY PUBLIC

[redacted]

FEET

PROPOSED PLACE OF USE

The following portion of
T.17S., R.50E., M.D.B.&M.,
Sec. 22 Por. SW1/4 NE1/4

TOTAL AREA = 12.2 Ac.±

OFFICE
STATE ENGINEER
'69 JAN 23 AM 11 49

FILED
JAN 23 1969
STATE ENGINEER'S OFFICE

CERTIFICATE NO. 7068 ISSUED 4-22-67

MAP
TO ACCOMPANY PROOF OF BENEFICIAL USE
UNDER APPLICATION NO. 19615
FOR IRRIGATION PURPOSES
BY SPRING MEADOWS, INC.
FROM MC GILLIVARY SPRING
NYE CO., NEVADA

SPROUT, ENGINEERS & ASSOCIATES
960 INDUSTRIAL WAY
SPARKS, NEVADA - 89431

19615