Sec	Sub Div.	Twp	Range	Acres	Culture	Date 1st Culture
31	NW¼SE¼	42N	37E	40.0	Alfalfa	
"	NE¼SE¼	"	"	39.2	"	
"	NE¼SE¼	"	"	39.2	"	
"	SW¼SW¼	"	"	40.0	"	
Total				158.4		

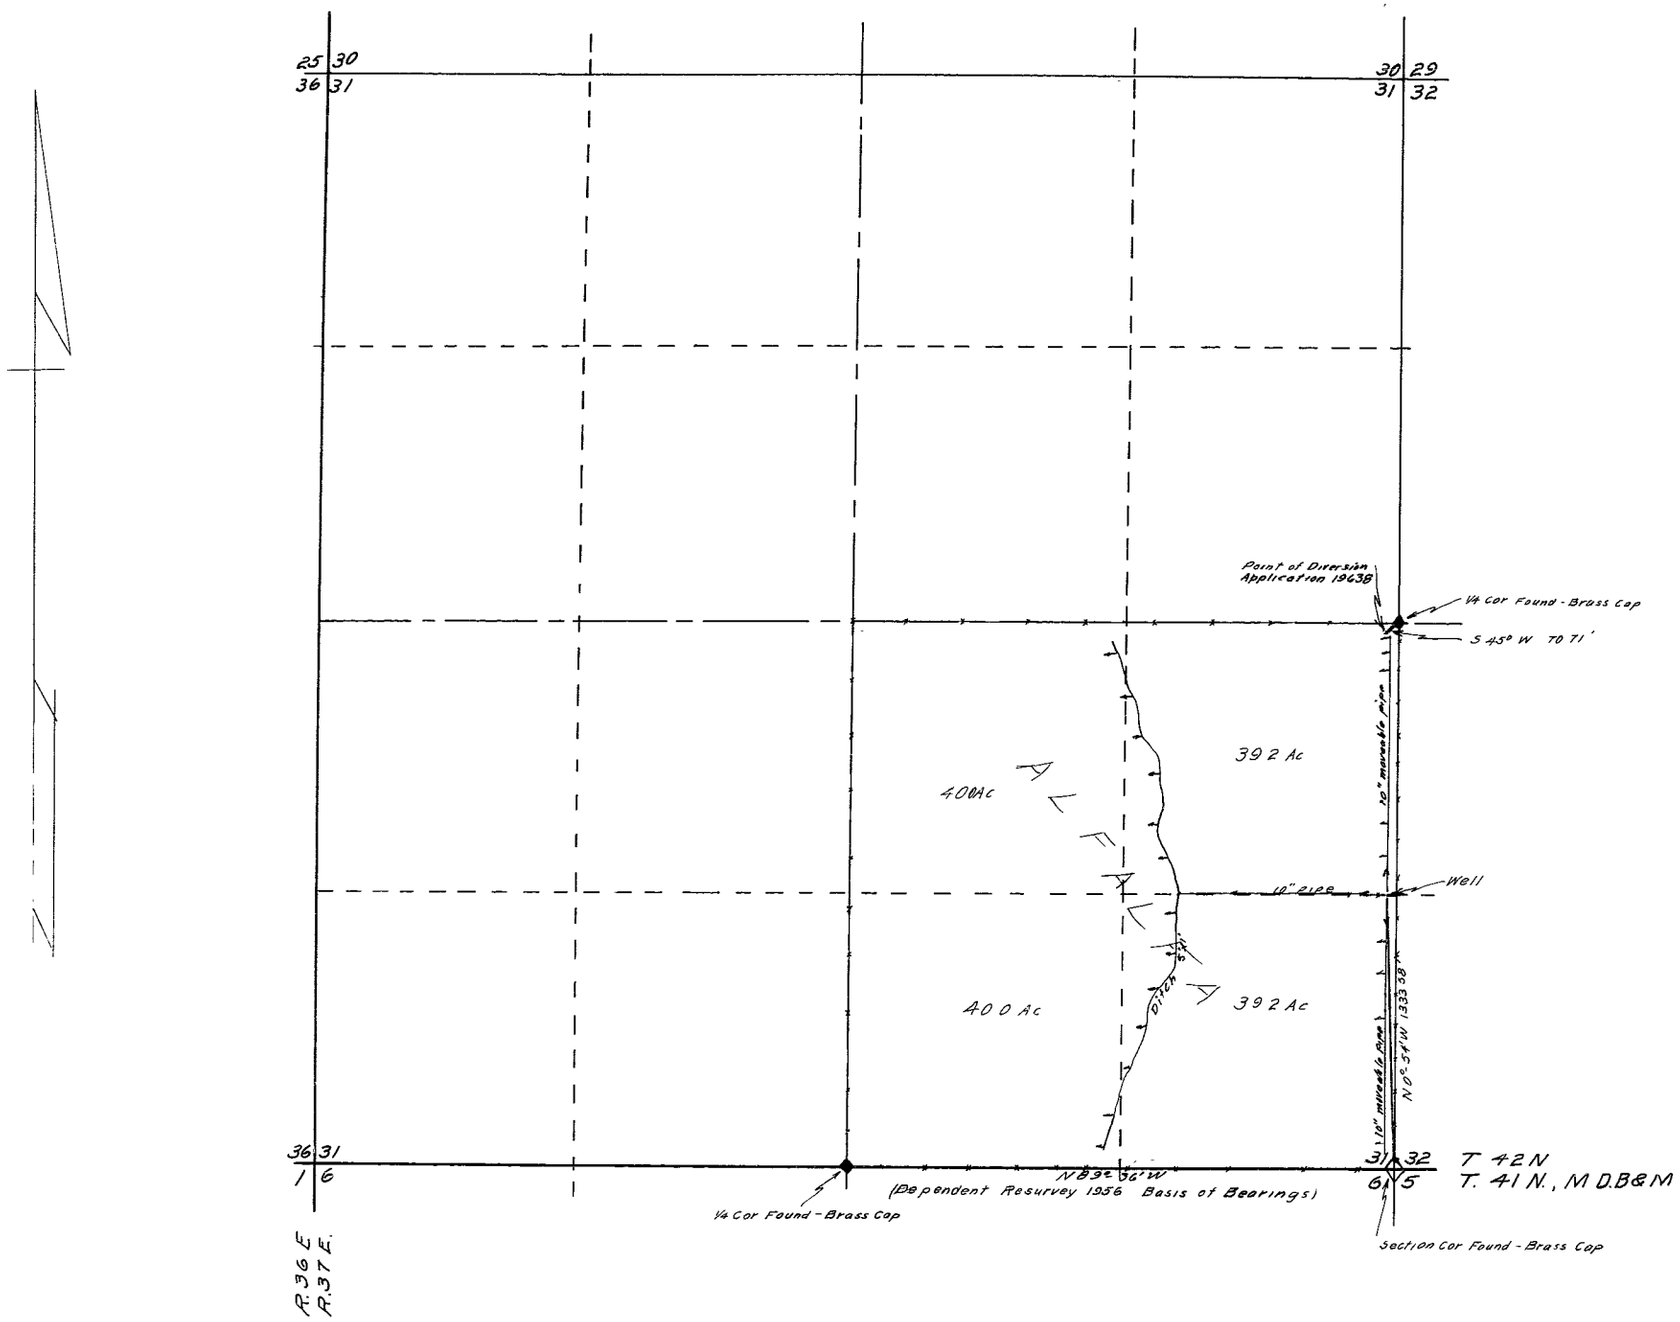

STATE OF NEVADA
COUNTY OF HUMBOLDT } ss

I, J R Coldwell, being first duly sworn, depose and say that this map has been correctly drawn from field notes of a survey made by me on the 17th day of June, 1967, that it truly and correctly represents the location and extent of the works to divert water from an underground source in Humboldt County, by Faye and Wanda Brinkerhoff for Irrigation purposes under Application No 19638 That the point of diversion, the location, size of the diverting channel, location and description of all measuring devices, the location and extent of lands owned or controled by the applicant upon which water applied for under Application 19638 is used, together with the area and kind of culture in each 40-acre subdivision, and the location and names of all other works or streams which are crossed by or connected with said works are fully and correctly designated thereon

J R Coldwell
State Water Right Surveyor

J R CALDWELL
NEVADA No 626 REGISTERED LAND SURVEYOR

Subscribed and sworn to before me this 20th day of June 1967

Notary Public in and for Humboldt County, Nevada

Scale 1" = 400'

400 0 400 800 1200 1600

19638 23965

FILED
June 23, 1967
STATE ENGINEER'S OFFICE

23965 CERTIFICATE No. 6674 ISSUED 5-27-68

MAP TO ACCOMPANY PROOF OF BENEFICIAL USE

UNDER APPLICATION No 19638
For: Irrigation
By: Faye & Wanda Brinkerhoff
From: An Underground Source
In: Humboldt County, Nevada

Ref 23965 19638 File Under