Section	Subdivision	Town-ship	Range	Cultivated Acreage	Description of Culture	Date of first Culture
31	SE 1/4 SE 1/4	13 N.	67 E.	29.750 Acs.	Grain	
32	NW 1/4 SW 1/4	13 N.	67 E.	16.611 Acs.	Grain	
32	NE 1/4 SW 1/4	13 N.	67 E.	17.189 Acs.	Grain	
32	SW 1/4 SW 1/4	13 N.	67 E.	40.163 Acs.	Grain	
32	SE 1/4 SW 1/4	13 N.	67 E.	40.245 Acs.	Grain	
		Total Acreage		143.958 Acs.		

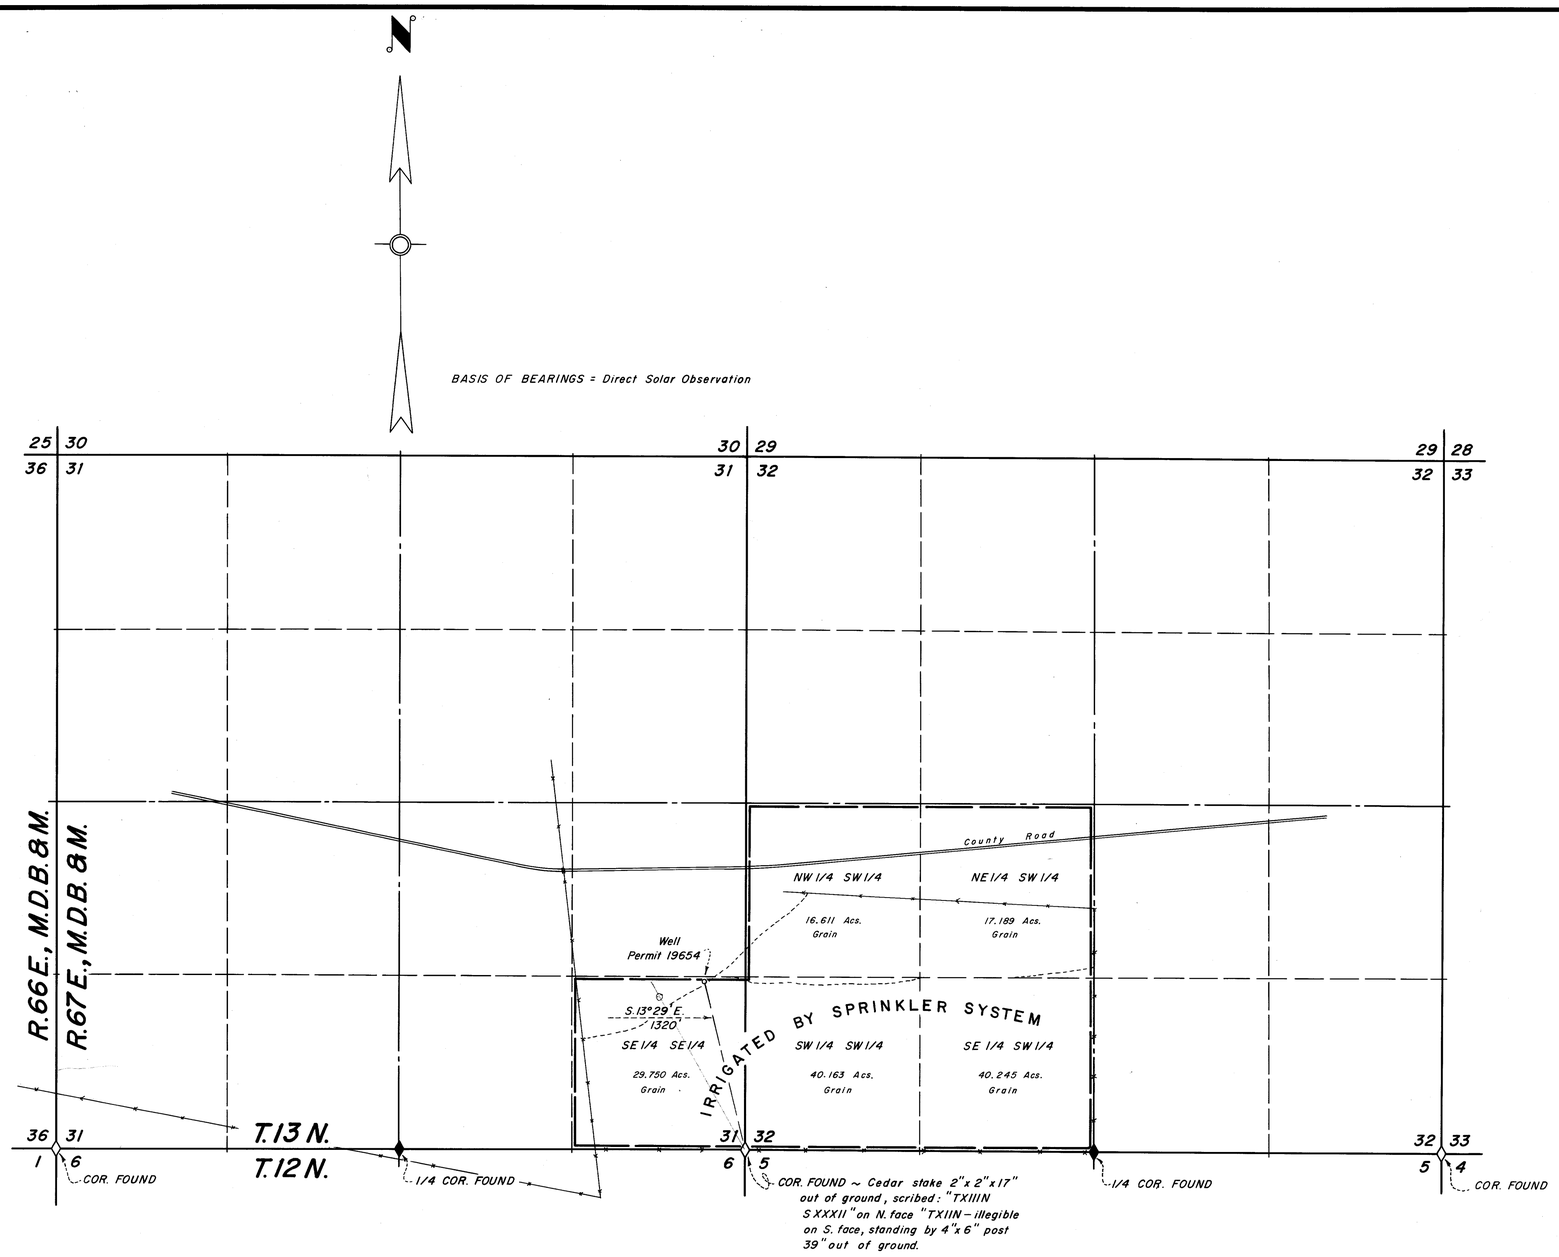

DESERT LAND ENTRY - NEV. No. 055429
BY URSEL C. RHODES, SE 1/4 SE 1/4
SEC. 31; SW 1/4 SEC. 32, T. 13 N., R. 67E., M.D.B. & M.

STATE OF NEVADA
County of White Pine } s.s.

I, Robert W. Millard, being first duly sworn, depose and say that this map consisting of 1 sheet, has been correctly drawn to the designated scale from field notes of a survey made under my supervision and direction between the 22 nd and 24 th days of August, 1966; that it truly and correctly represents the location and extent of the works used to divert water from underground sources in White Pine County by Ursel C. Rhodes for irrigation and domestic purposes under Application No. 19654, that the point of diversion, the location and sizes of the diverting channels, location and description of all measuring devices, the location and extent of lands owned or controlled by the applicant upon which water applied for under Application No. 19654 is used, together with the area and kind of culture in each 40-Acre subdivision, and the location and names of all other works or streams which are crossed by or connected with said works are fully and correctly designated thereon.

State Water Right Surveyor

Subscribed and sworn to before me this 30th day of August, 1966

Notary Public in and for White Pine County, Nevada
My commission expires

WALTER J. BENSON
Notary Public—State of Nevada
White Pine County
My Commission Expires Oct. 9, 1967

0 600 1200 1800 2400
Scale ~ 1" = 600'

CERTIFICATE No. [redacted] ISSUED 1-12-68

FILED
SEP 16 1967
STATE ENGINEER'S OFFICE

R.W. MILLARD & ASSOC., INC.

DATE	DESCRIPTION

FIELD RWF	DESIGN	DR'G. No.
DETAIL RAB-RWF	TRACING RAB	FILE No.
CALC.	CHECK	
COMP.	APPROVED	

MAP TO ACCOMPANY PROOF OF BENEFICIAL USE UNDER PERMIT No. 19654
FOR IRRIGATION & DOMESTIC
BY URSEL C. RHODES
FROM UNDERGROUND SOURCES

REGISTERED ENGINEERS R.W. MILLARD & ASSOC., INC. LAND SURVEYORS
ELY · ELKO · RENO

85102 T85101 79730 T79723 79524 19654

G-601