SEC.	SUBDIV.	TWSP	RANGE	CULT. ACREAGE	DESC. OF CULTURE	DATE OF FIRST CULTURE
33	NW NW	43N	37E	38.0	ALFALFA	
	NE NW			37.4		
	SW NW			39.7		
	SE NW			39.4		
	NW SW			18.6		
33	NE SW	43N	37E	18.1	ALFALFA	

TOTAL 191.2 Ac.

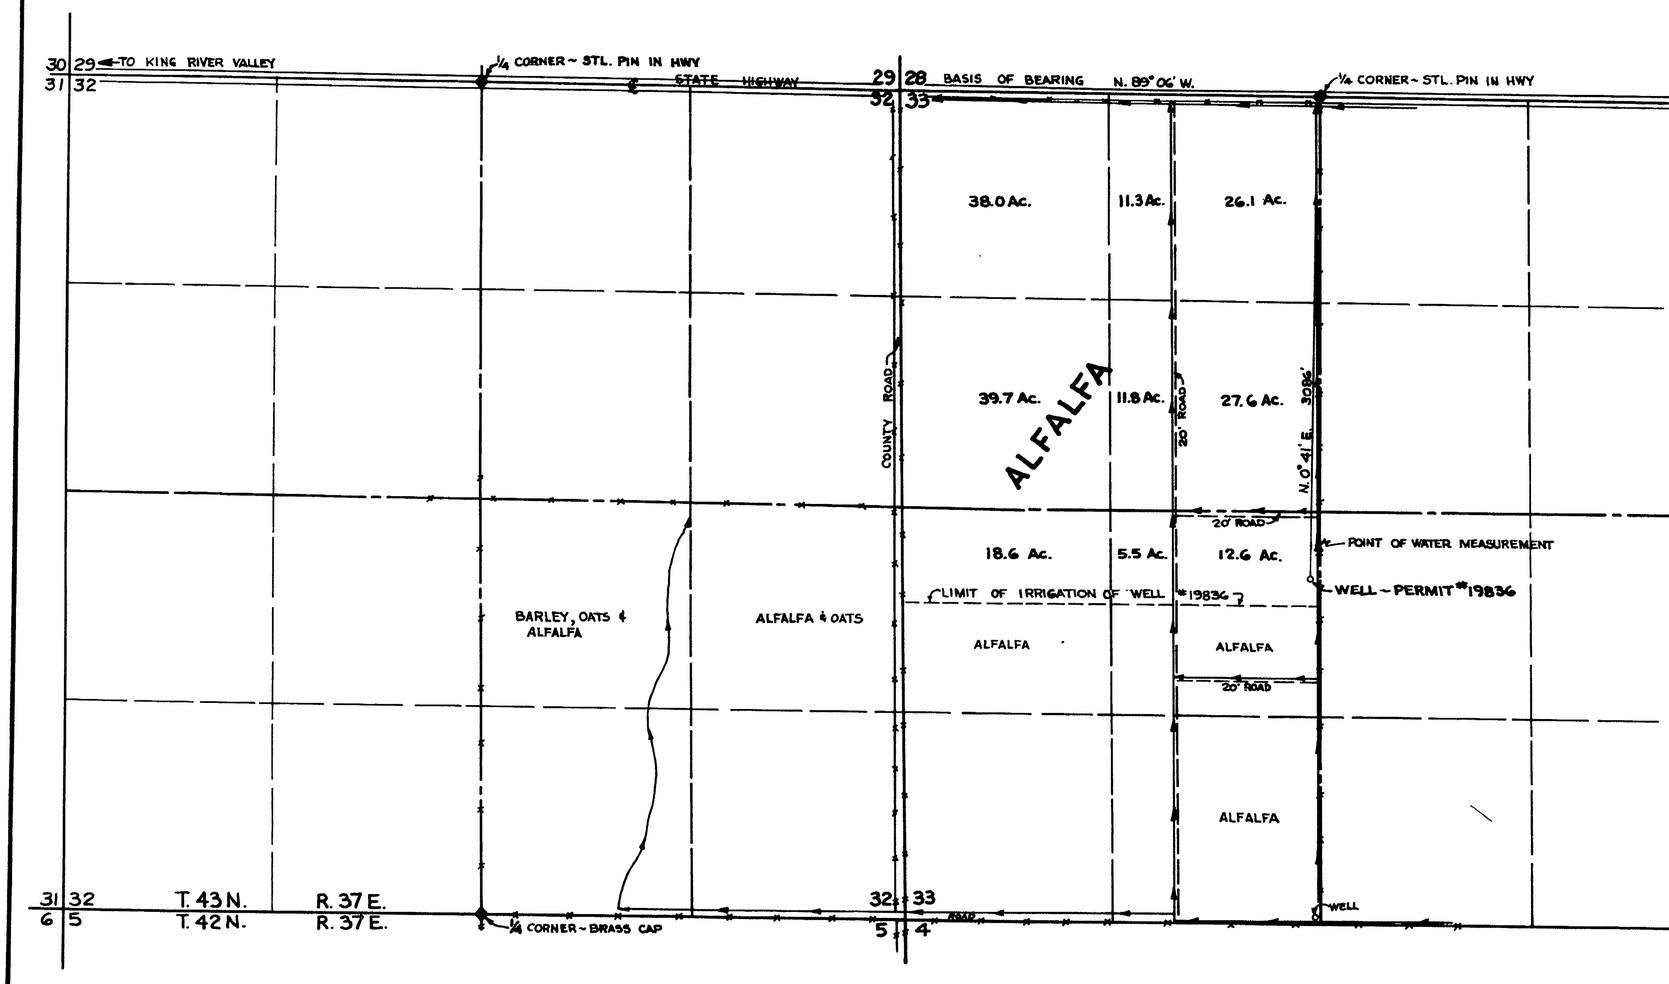

STATE OF NEVADA }
COUNTY OF HUMBOLDT } S.S.

I, CHARLES C. ARMUTH, JR., BEING FIRST DULY SWORN, DEPOSE AND SAY THAT THIS MAP, CONSISTING OF 1 SHEET, HAS BEEN CORRECTLY DRAWN TO THE DESIGNATED SCALE FROM FIELD NOTES OF A SURVEY MADE BY ME ON THE 7TH DAY OF AUGUST, 1967; THAT IT TRULY AND CORRECTLY REPRESENTS THE EXISTING LOCATION AND EXTENT OF THE WORKS USED TO DIVERT WATER FROM UNDERGROUND IN HUMBOLDT COUNTY, BY WESTERN STATES CATTLE COMPANY FOR IRRIGATION PURPOSES UNDER APPLICATION NO. 19836.

THAT THE POINT OF DIVERSION, THE LOCATION, SIZE OF THE DIVERTING CHANNEL, LOCATION AND DESCRIPTION OF ALL MEASURING DEVICES, THE LOCATION AND EXTENT OF LANDS OWNED OR CONTROLLED BY THE APPLICANT UPON WHICH WATER APPLIED FOR UNDER APPLICATION NO. 19836 IS USED, TOGETHER WITH THE AREA AND KIND OF CULTURE IN EACH 40-ACRE SUBDIVISION, AND THE LOCATION AND NAMES OF ALL OTHER WORKS OR STREAMS WHICH ARE CROSSED BY OR CONNECTED WITH SAID WORKS ARE FULLY AND CORRECTLY DESIGNATED THEREON.

Charles C. Armuth, Jr.
STATE WATER RIGHTS SURVEYOR

SUBSCRIBED AND SWORN TO BEFORE ME
THIS 17TH DAY OF SEPTEMBER, 1967

Marguirite E. Mowry
NOTARY PUBLIC IN AND FOR HUMBOLDT COUNTY, NEVADA

MARGUIRITE E. MOWRY
Notary Public — State of Nevada
Humboldt County
My Commission Expires May 16, 1971

0 500 1000 2000 3000
SCALE 1" = 500'

CERTIFICATE NO. 6843 ISSUED 10-23-68

FILED
SEP 26 1967
STATE ENGINEER'S OFFICE

MAP

TO ACCOMPANY PROOF OF BENEFICIAL USE UNDER APPLICATION NO. 19836
FOR
IRRIGATION
BY
WESTERN STATES CATTLE CO
FROM
AN UNDERGROUND SOURCE.

19836