SECTION	SUBDIVISION	TWSP	RANGE	CULTIVATED ACREAGE	DESCRIPTION OF CULTIVATION	DATE OF FIRST CULTIVATION
25						
"	NW¼ SE¼	21 N	53 E	38.48	Alfalfa	
"	NW¼ NW¼	"	"	37.27	Barley	
"	SW¼ NW¼	"	"	36.35	Barley	
"	SE¼ NW¼	"	"	37.50	Alfalfa	
"	NW¼ SW¼	"	"	2.73	Alfalfa	
"	SW¼ SW¼	"	"	2.65	Alfalfa	
			TOTAL	155.78		

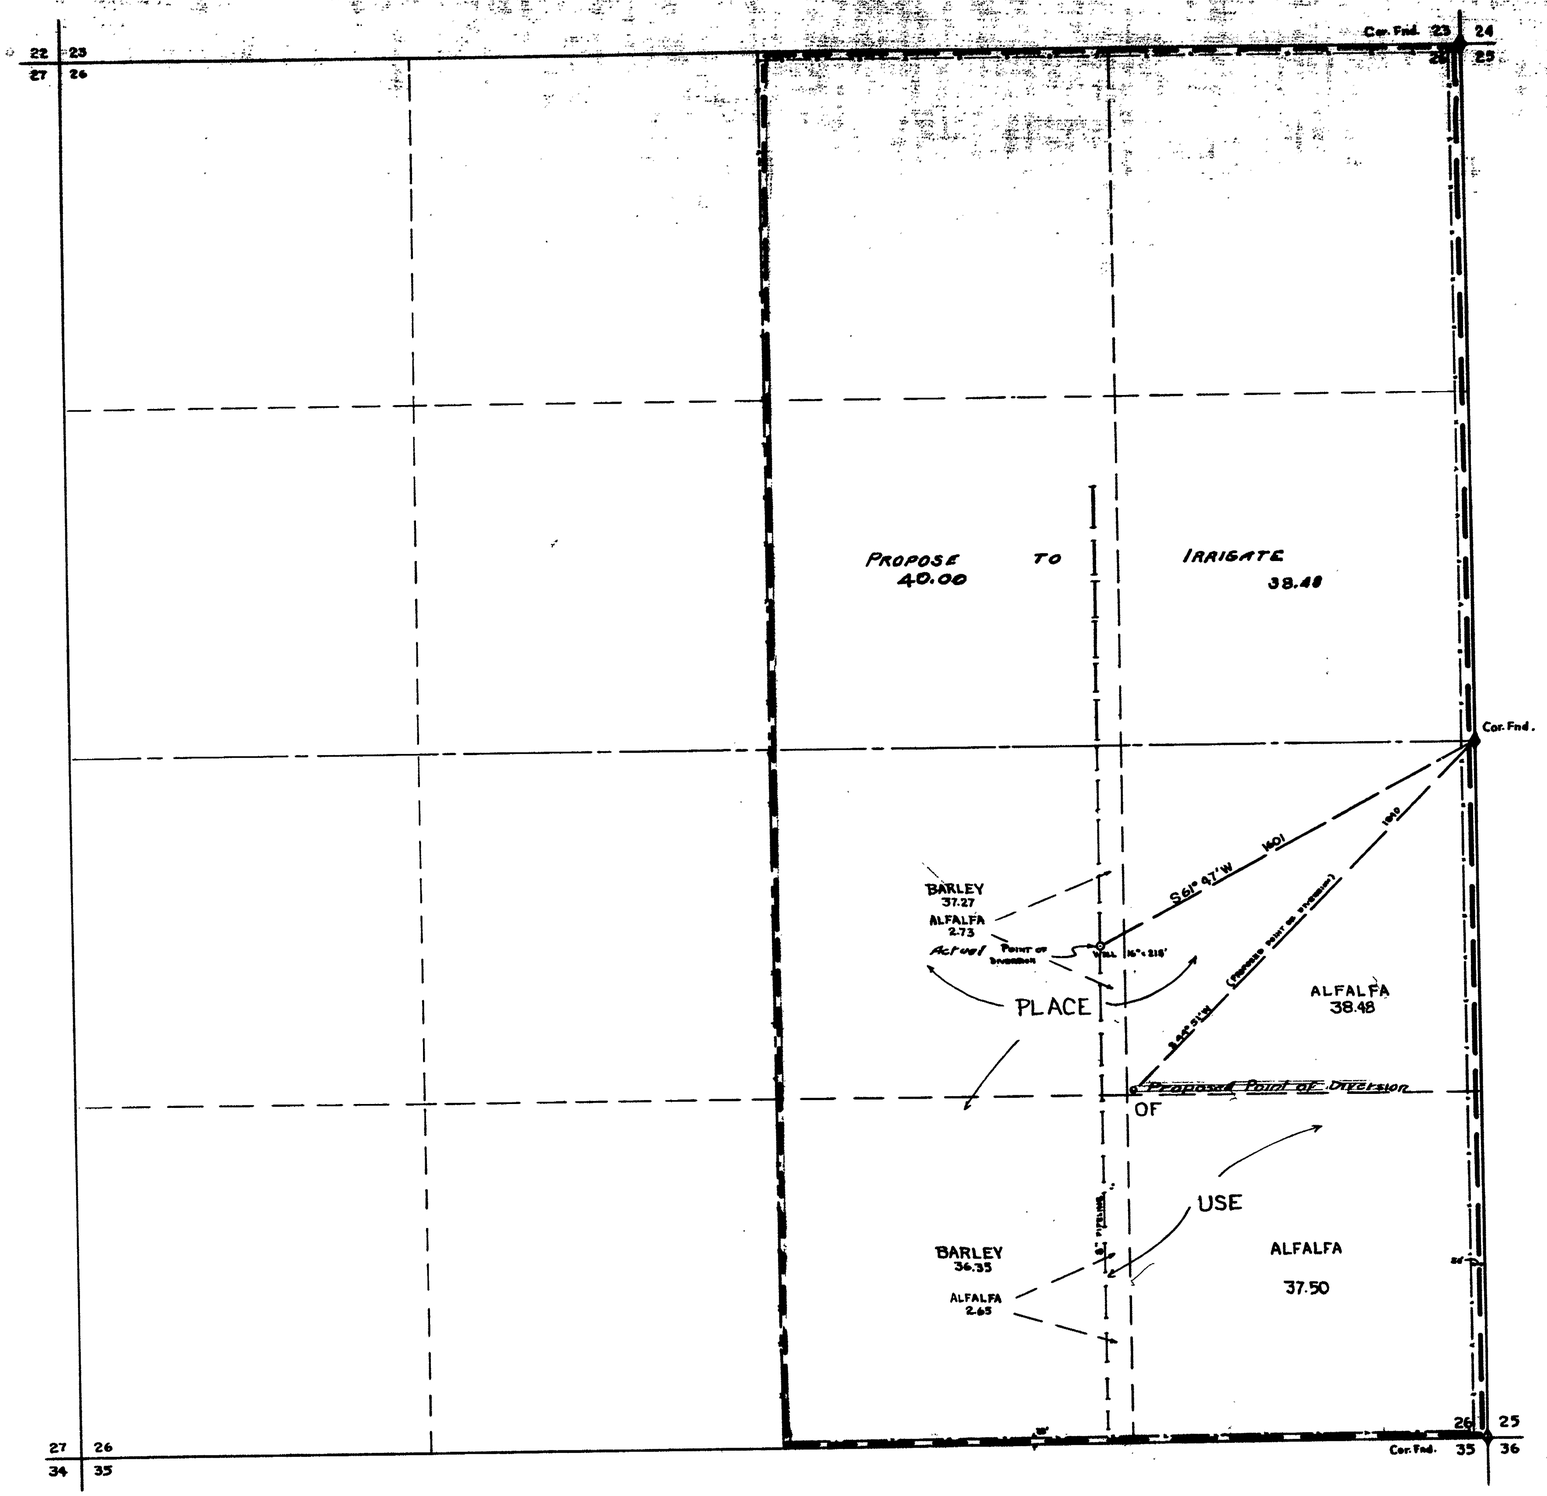

T 21 N R 53 E M.D.B.& M.

STATE OF NEVADA
ss.
COUNTY OF ELKO

I, William H. Settelmeyer, being first duly sworn, depose and say that this map, consisting of one sheet, has been correctly drawn to the designated scale from field notes of a survey made under my supervision and direction, on the 25TH day of June, 1965; that it truely and correctly represents the proposed location and extent of the works used to divert water from an underground source in Lander County, by J. D. KNUPP for IRRIGATION and DOMESTIC purposes, under application No. 19999 That the point of diversion, the location, size of the diverting channel, location and description of all measuring devices, the location and extent of lands owned or controlled by the applicant upon which water applied for under Application No. 19999 is used, together with the area and kind of culture in each 40-acre subdivision, and the location and names of all other works or streams which are crossed by or connected with said works are fully and correctly designated thereon.

W. H. Settelmeyer
State Water Right Surveyor

Subscribed and sworn to before me this 15TH day of July, 1965

Frank Weinrauch

FRANK WEINRAUCH
Notary Public - State of Nevada
Elko County, Nevada
My commission expires: Feb. 3, 1967

0 200 500 1000 1500
SCALE 1" = 300'

CHANGE POINT OF DIVERSION

MAP

TO ACCOMPANY PROOF OF BENEFICIAL USE UNDER APPLICATION No. 19999 FOR

IRRIGATION

BY

J. DILLON KNUPP

FROM AN UNDERGROUND SOURCE

CERTIFICATE No. 6329 ISSUED 10-11-67

FILED
July 19, 1965
STATE ENGINEER'S OFFICE

W 65015

Ret for Corr 7/20/65 22698

22698 → 19999