Cultivated Acreage Tabulation

Section	Sub-division	Town-ship	Range	Cultivated acreage	Description of Culture	Date of first Culture
18	N½ SE¼ SE¼	2 S	68 E	20	Alfalfa	
17	SW¼ SW¼	2 S	68 E	40	Alfalfa	
19	NE¼ NE¼	2 S	68 E	40	Alfalfa	
20	NW¼ NW¼	2 S	68 E	40	Alfalfa	

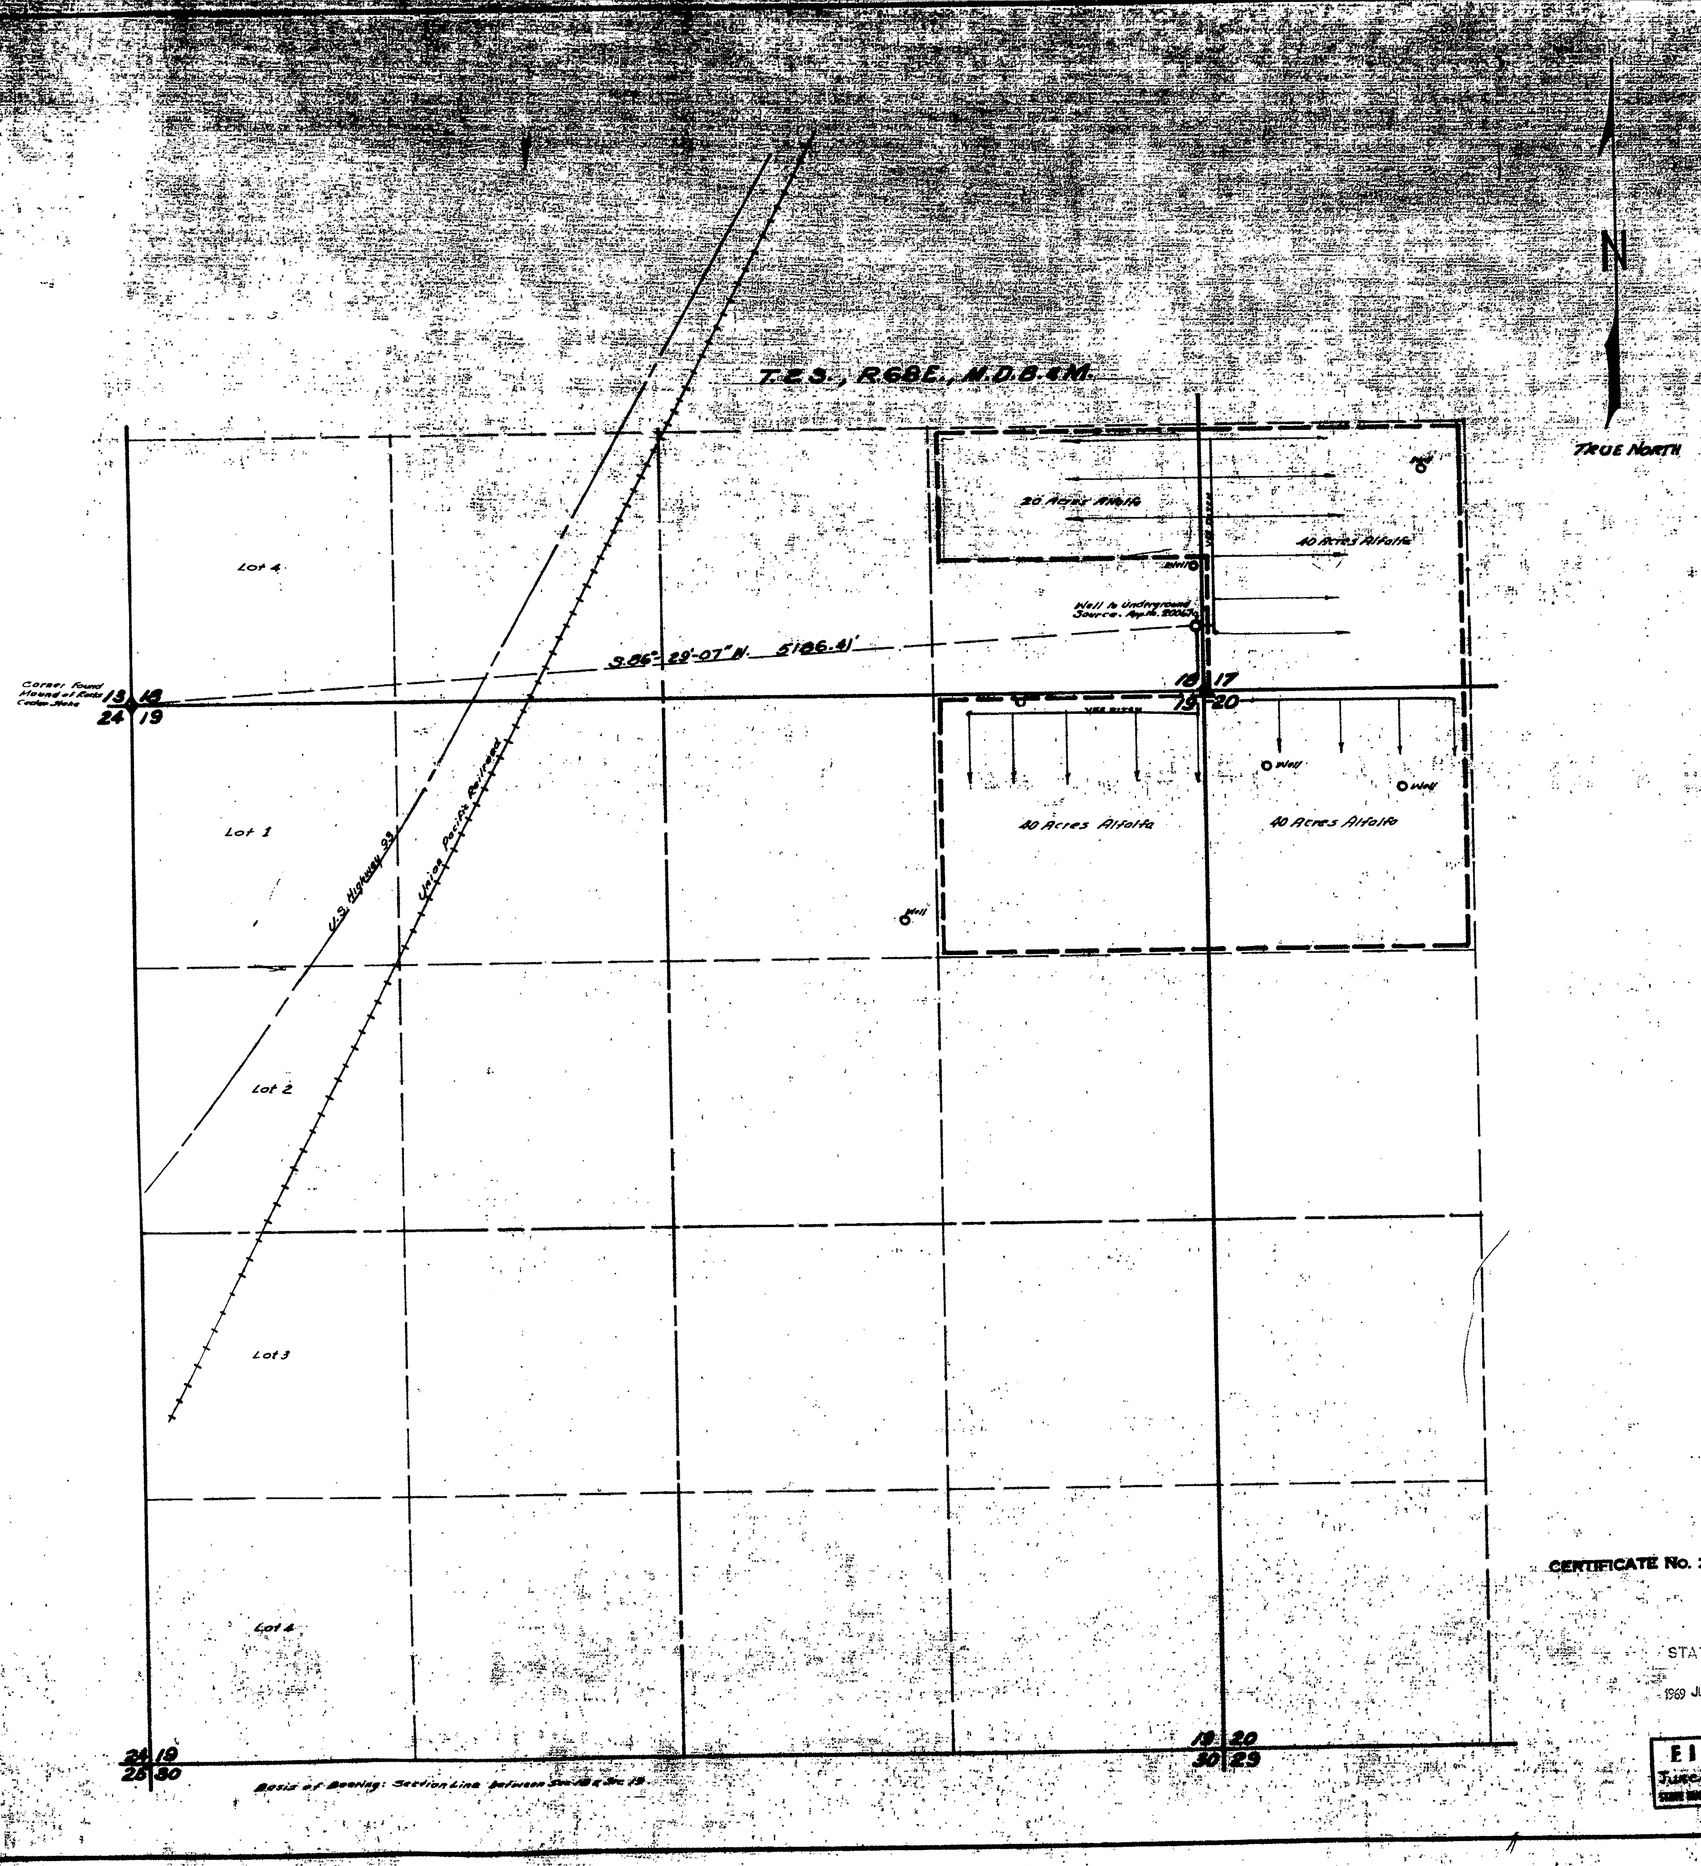

State of Nevada }
County of Lincoln } SS.

I, Reginald G. Lee, being first duly sworn, depose and say that this map, consisting of One Sheet, has been correctly drawn to the designated scale from field notes of a survey made by me between the 4th day of May, and the 6th day of June, 1969; that it truly and correctly represents the proposed location and extent of the works used to divert water from Underground Source in Lincoln County, by F. Don Wadsworth for irrigation purposes under Application No. 20067. That the point of diversion, the location, size of the diverting channel, location and description of all measuring devices, the location and extent of all land owned or controlled by the applicant upon which water applied for under Application No. 20067 is used, together with the area and kind of culture in each 40-acre subdivision, and the location and names of all other works or streams which are crossed by or connected with said works are fully and correctly designated thereon.

Reginald G. Lee
State Water Rights Surveyor

Subscribed and Sworn to before me
this 6th day of June, 1969.

Colleen Hunspach
Notary Public

COLLEEN FLINSPACH
Notary Public — State of Nevada
Lincoln County
My Commission Expires Sept. 28, 1969

0' 400' 800' 1200' 1600' 2000'
Scale 1" = 400'

CERTIFICATE No. 7239 ISSUED 11-20-67

OFFICE
STATE ENGINEER
1969 JUN 9 AM 10 33

FILED
June 10, 1969
STATE ENGINEER'S OFFICE

MAP
TO ACCOMPANY PROOF OF BENEFICIAL USE UNDER APPLICATION NO. 20067 FOR IRRIGATION & DOMESTIC BY: F. DON WADSWORTH FROM UNDERGROUND SOURCE

20067