| Section | Subdivision | | Acres | Acreage Irrigated | Description of Diversion | Date of First Diversion |
|---|---|---|---|---|---|---|
| 18 | NE | SW | 40 Ac. | 3.900 Ac. | [illegible] | [illegible] |
| " | NW | SE | " " | 6.700 Ac. | " " | " " |
| " | NW | SE | " " | 4.725 Ac. | " " | " " |
| 18 | NW | NE | " " | 5.475 Ac. | " " | " " |
| " | NW | NE | " " | 11.400 Ac. | " " | " " |
| " | NE | SE | " " | 14.875 Ac. | " " | " " |
| " | NE | SE | " " | 8.400 Ac. | " " | " " |
| | | | Total Acreage | 54.275 | | |

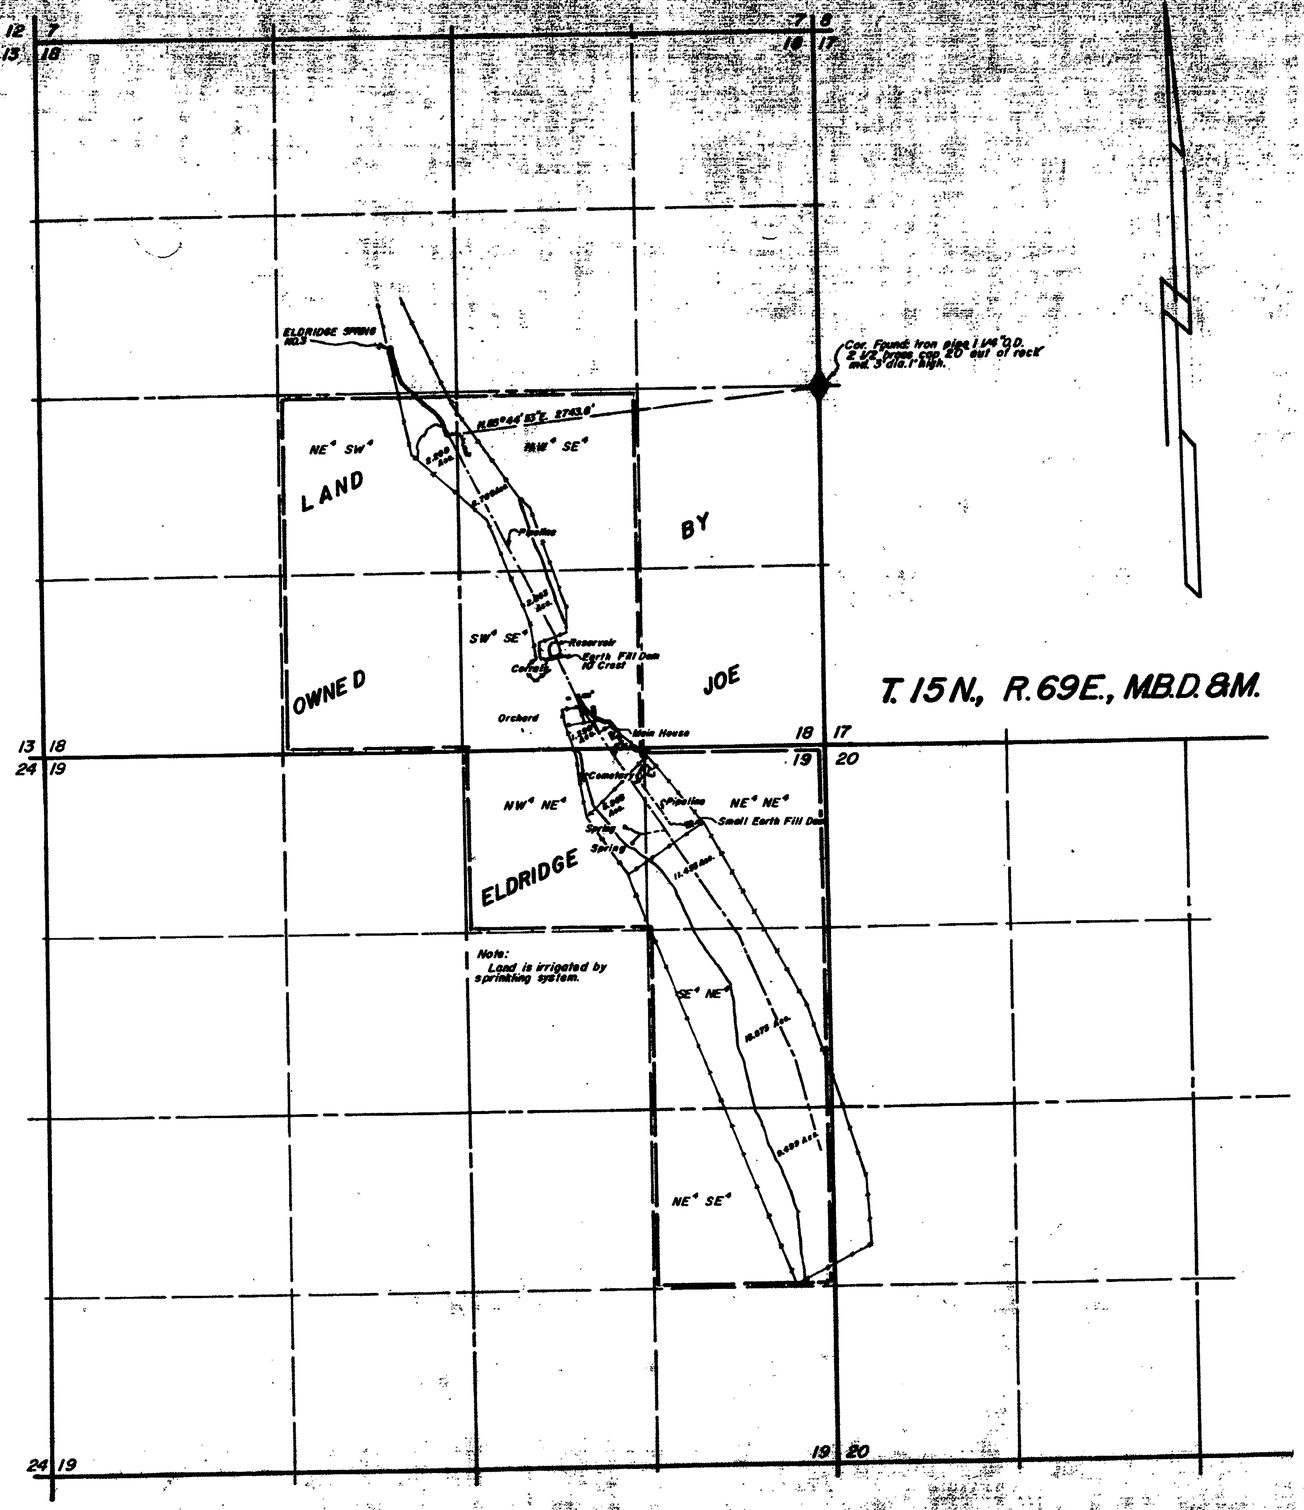


STATE OF NEVADA }
County of White Pine } s.s.

I, Robert W. Millard, being first duly sworn, depose and say that this map consisting of 1 sheet, has been correctly drawn to the designated scale from field notes of a survey made under my supervision and direction between the 10 th and 11 th days of December, 1964; that it truly and correctly represents the location and extent of the works used to divert water from Underground Sources, in White Pine County, by Joe Eldridge for irrigation and domestic purposes under Application No. 20096 that the point of diversion, the location and sizes of the diverting channels, location and description of all measuring devices, the location and extent of lands owned or controlled by the applicant upon which water applied for under Application No. 20096 is used, together with the area and kind of culture in each 40 - Acre subdivision, and the location and names of all other works or streams which are crossed by or connected with said works are fully and correctly designated thereon.

Robert W. Millard
State Water Right Surveyor

Subscribed and sworn to before me this 14th day of December, 1964

Marilyn L. Manton
Notary Public in and for White Pine County, Nevada
My commission expires January 24, 1968.

FILED
Dec. 16, 1964
STATE ENGINEER'S OFFICE

OFFICE
STATE ENGINEER
1964 DEC 16 AM 11 10

CERTIFICATE No. 5952 ISSUED Oct. 28, 1965

MAP TO ACCOMPANY PROOF OF BENEFICIAL USE UNDER PERMIT NO'S 20096

FOR IRRIGATION & DOMESTIC

BY JOE ELDRIDGE

FROM ELDRIDGE SPRING NO. 3

REGISTERED ENGINEERS F. W. MILLARD & SON ELY, NEVADA LAND SURVEYORS

20096