Section	Subdivision	Town ship	Range	Cultivated Acreage	Description of Culture	Date of first Culture
30	NW 1/4 NW 1/4	18 N.	42 E.	29.339 Acs	Wheat	
30	NE 1/4 NW 1/4	18 N.	42 E.	30.083 Acs	Wheat	
		TOTAL		59.422 Acs		

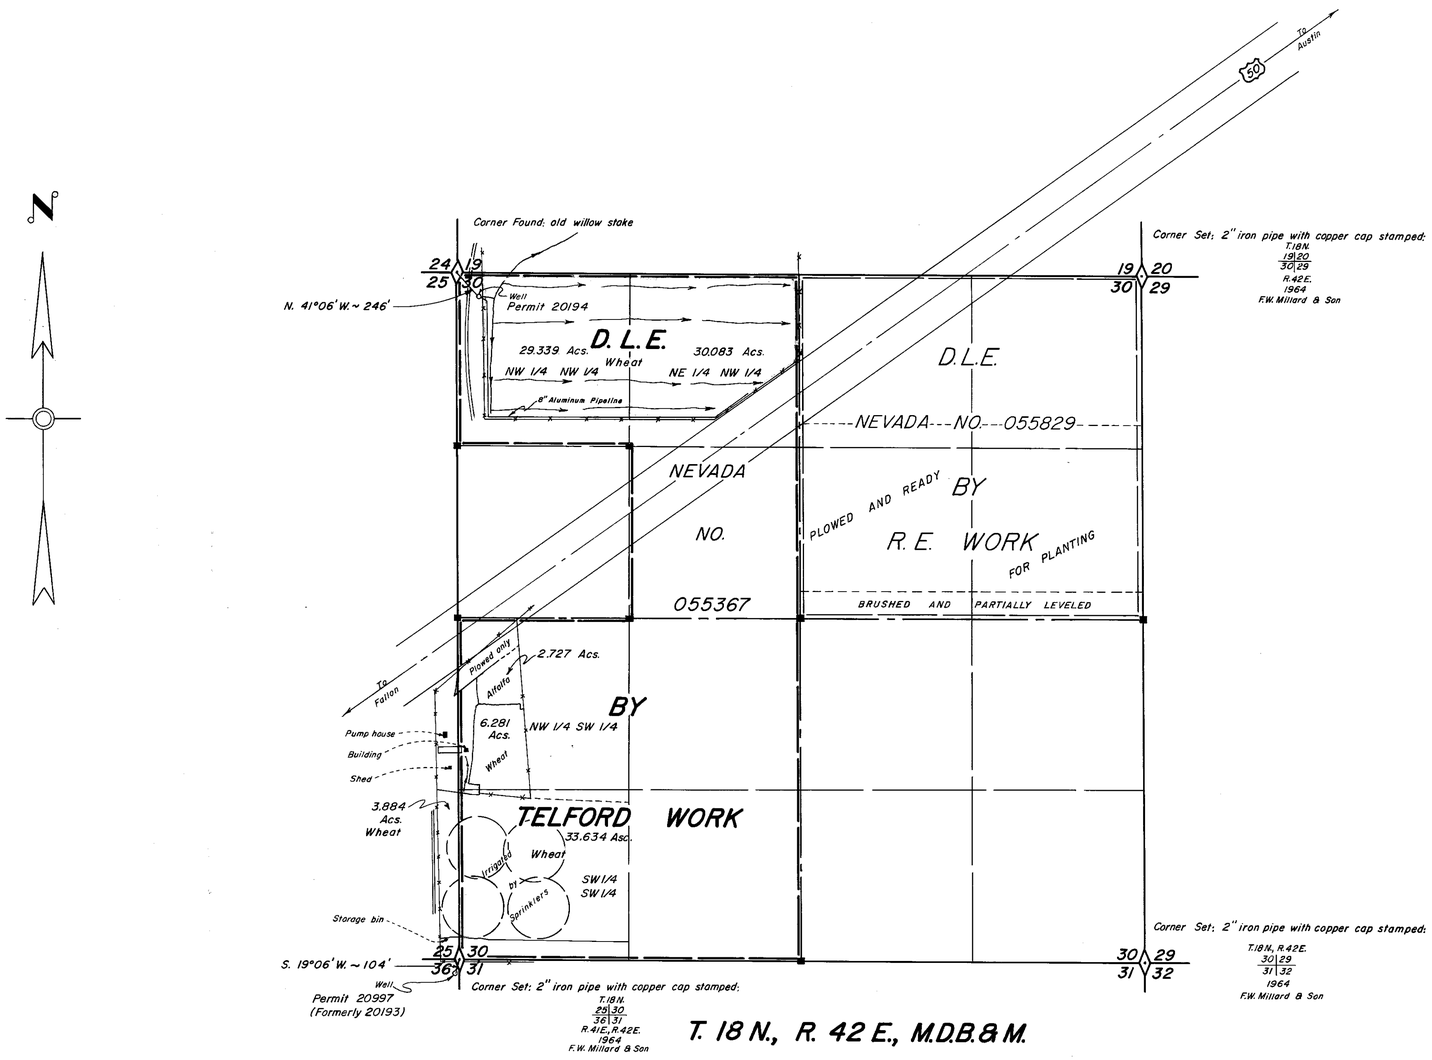

STATE OF NEVADA }
County of White Pine } s.s.

I, Robert W. Millard, being first duly sworn, depose and say that this map consisting of 1 sheet, has been correctly drawn to the designated scale from field notes of a survey made under my supervision and direction between the 13th day of September 1965 and the 14th day of July 1967; that it truly and correctly represents the location and extent of the works used to divert water from **UNDERGROUND SOURCES** in LANDER COUNTY by TELFORD **WORK** for irrigation and domestic purposes under Application Number 20194 that the point of diversion, the location and sizes of the diverting channels, location and description of all measuring devices, the location and extent of lands owned or controlled by the applicant upon which water applied for under Application Number 20194 is used, together with the area and kind of culture in each 40-Acre subdivision, and the location and names of all other works or streams which are crossed by or connected with said works are fully and correctly designated thereon.

Robert W. Millard
State Water Right Surveyor

Subscribed and sworn to before me this 14th day of July, 1967.

Beverly Panatopoulos
Notary Public in and for White Pine County, Nevada
My commission expires

BEVERLY PANATOPOULOS
Notary Public — State of Nevada
White Pine County
My Commission Expires Jan. 16, 1971

LEGEND:

Found subdivision corners

4" x 4" post set

0 600 1200 1800 2400
Scale ~ 1" = 600'

NOTES:

Basis of Bearing: Centerline of U.S. Highway 50

CERTIFICATE No. 20194 ISSUED 1-25-68

FILED
JUL 19 1967
STATE ENGINEER'S OFFICE

Field Book: M 244
M-S 4

R. W. MILLARD & ASSOC., INC.		
DATE	DESCRIPTION	
7-14-67	Revisions	
FIELD	DESIGN	DR'G. No.
DETAIL	TRACING	FILE No.
CALC.	CHECK	
COMP.	APPROVED	

MAP TO ACCOMPANY PROOF OF BENEFICIAL USE UNDER PERMIT NO. 20194

FOR IRRIGATION & DOMESTIC

BY TELFORD WORK

FROM UNDERGROUND SOURCES

REGISTERED ENGINEERS R.W. MILLARD & ASSOC., INC. LAND SURVEYORS
JAN. 1966 ELY & ELKO, NEVADA JOB NO. W1203-166

F-516

77108 77107 20194