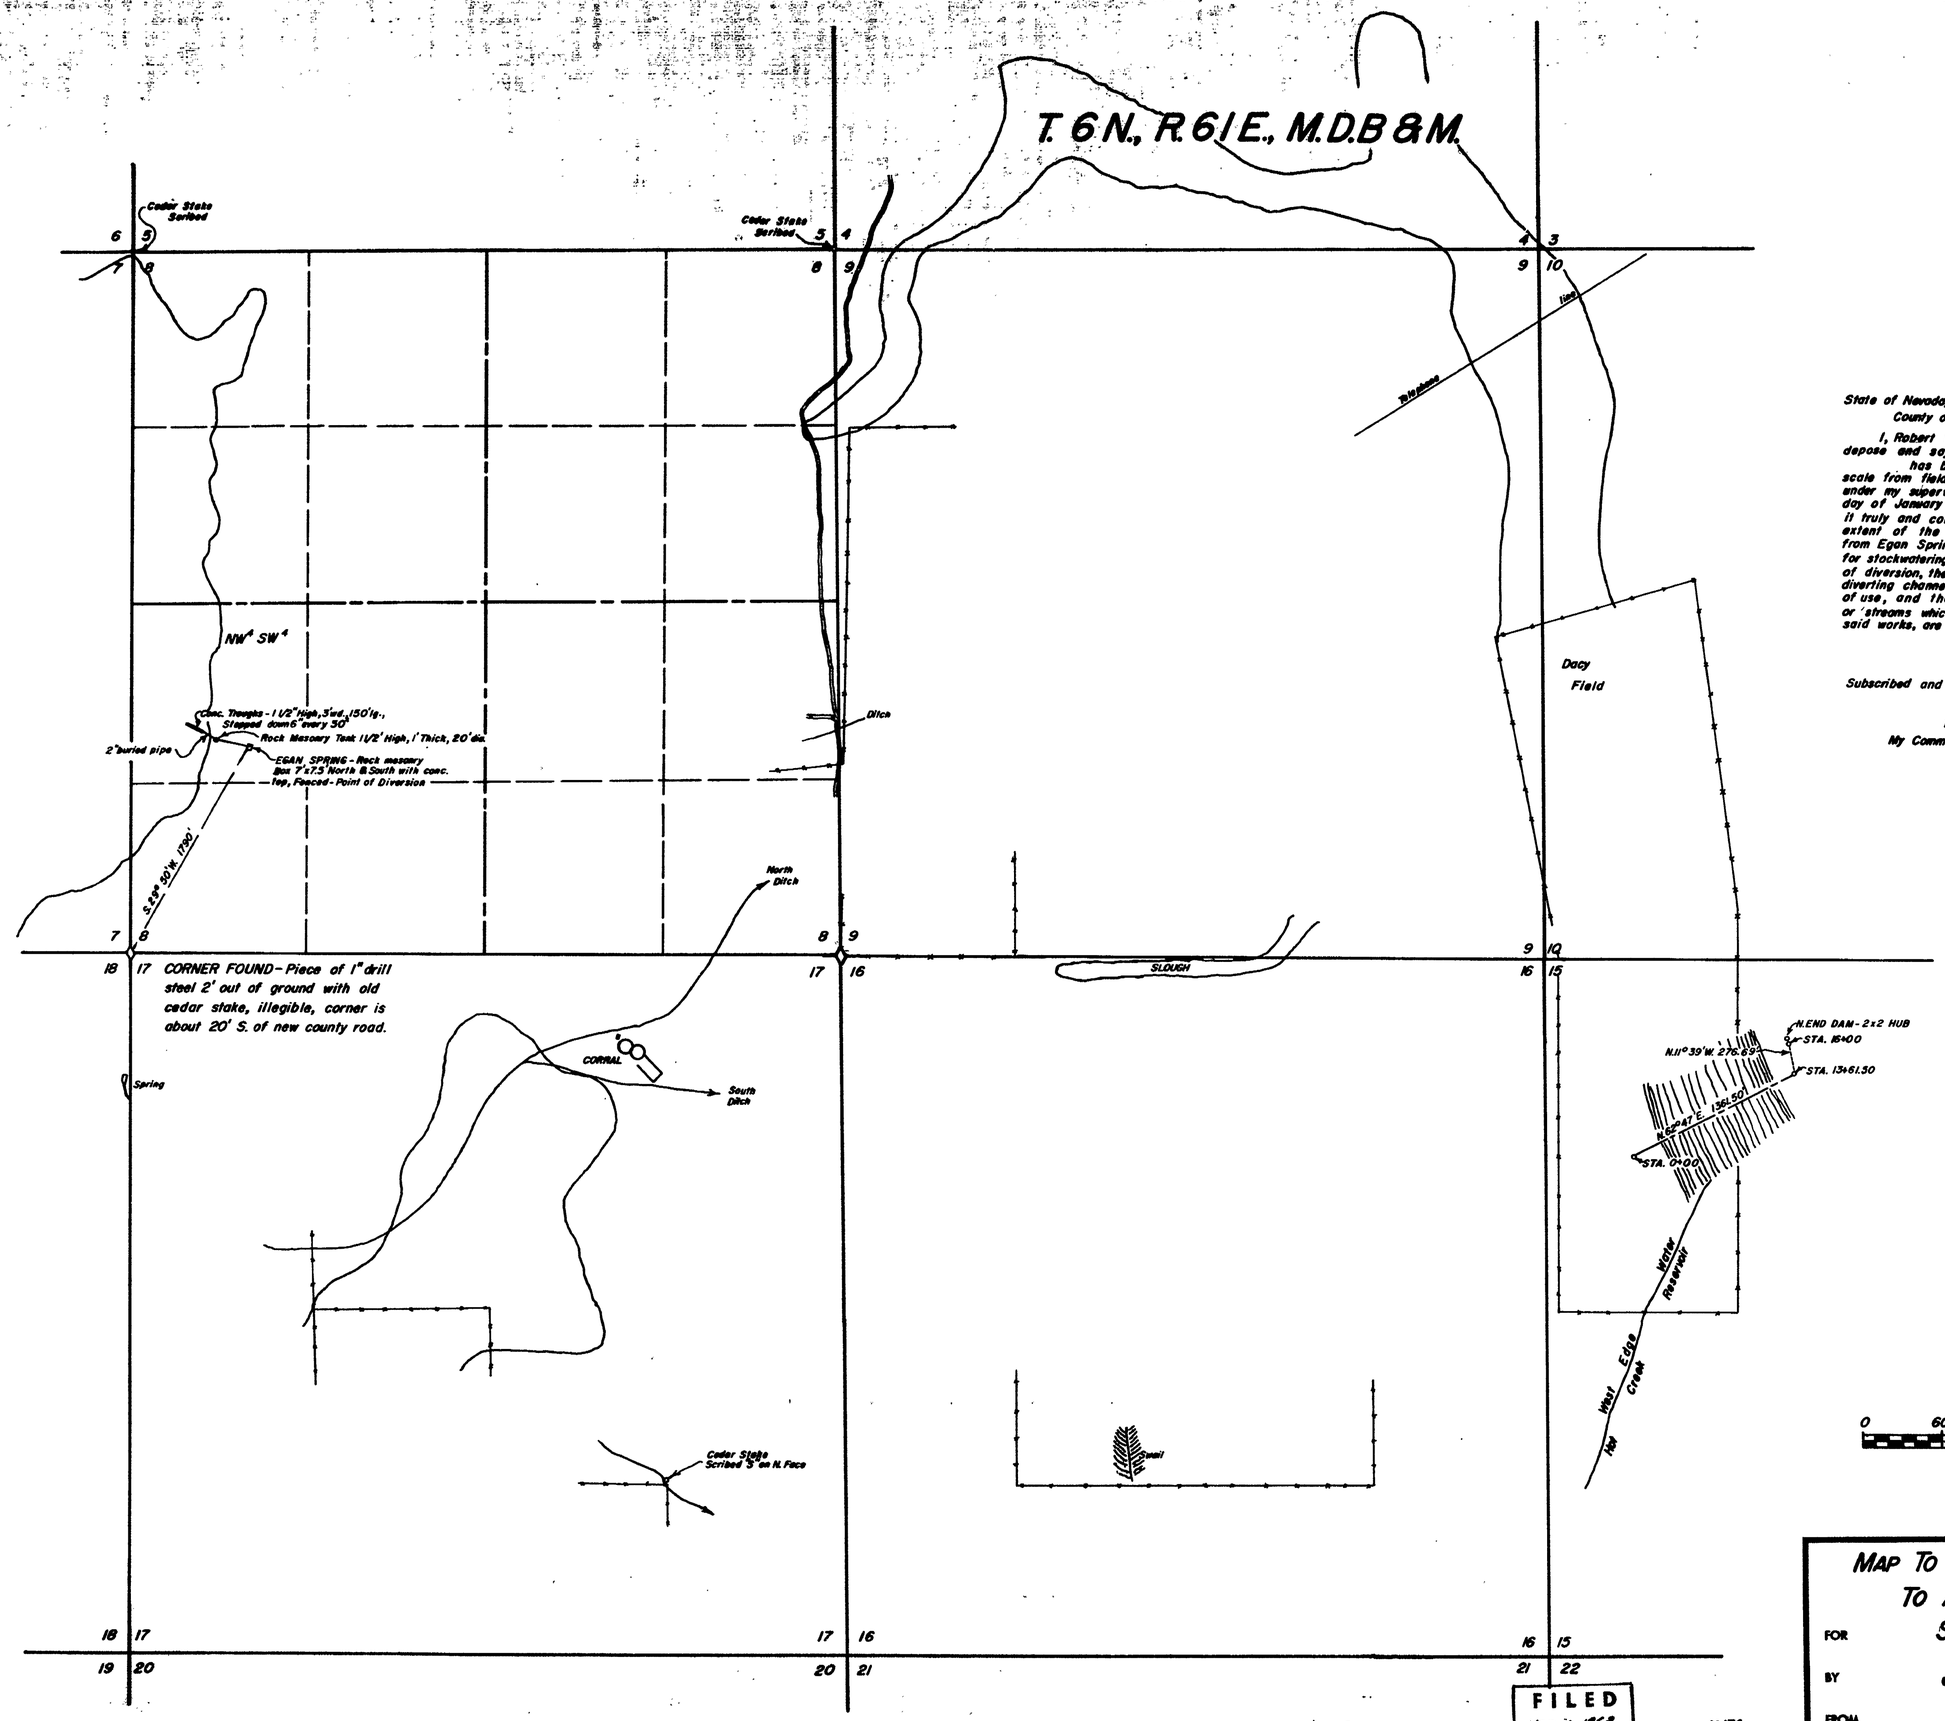

State of Nevada, }ss.
County of White Pine}

I, Robert W. Millard, being first duly sworn, depose and say that this map, consisting of 1 sheet, has been correctly drawn to the designated scale from field notes of a survey made under my supervision and direction between the 29th day of January and the 30 day of January that it truly and correctly represents the location and extent of the proposed works used to divert water from Egan Springs, in Nye County, by John E. Gurley for stockwatering purposes. That the proposed point of diversion, the approximate location and size of the diverting channel or other conduit, the place and manner of use, and the location and names of all other works or streams which are crossed by, or connected with the said works, are fully and correctly designated thereon.

Robert W. Millard
State Water Right Surveyor

Subscribed and sworn to before me this 21st day of Feb., 1962

Margaret K. Millard
Notary Public in and for White Pine County, Nevada
My Commission expires February 25, 1965

CERTIFICATE No. 5898 ISSUED May 18, 1965 OFFICE STATE ENGINEER

FILED
Mar. 1, 1962
STATE ENGINEER'S OFFICE

M.174
Pg.83
Jan. 30, 1962

MAP TO ACCOMPANY APPLICATION TO APPROPRIATE WATER

FOR STOCKWATERING

BY John E. GURLEY

FROM EGAN SPRING

SURVEYED BY F. W. MILLARD & SON ELY, NEVADA

20329