SECTION	SUBDIVISION	TOWN-SHIP	RANGE	CULTIVATED ACREAGE	DESCRIPTION OF CULTURE	DATE OF FIRST CULTURE
34	SE1/4 SW1/4	14N.	26E.	10.0	POTATOES	
34	SE1/4 SW1/4	14N.	26E.	18.0	SAFFLOWER	
34	SW1/4 SW1/4	14N.	26E.	33.8	SAFFLOWER	
		TOTAL		61.8		

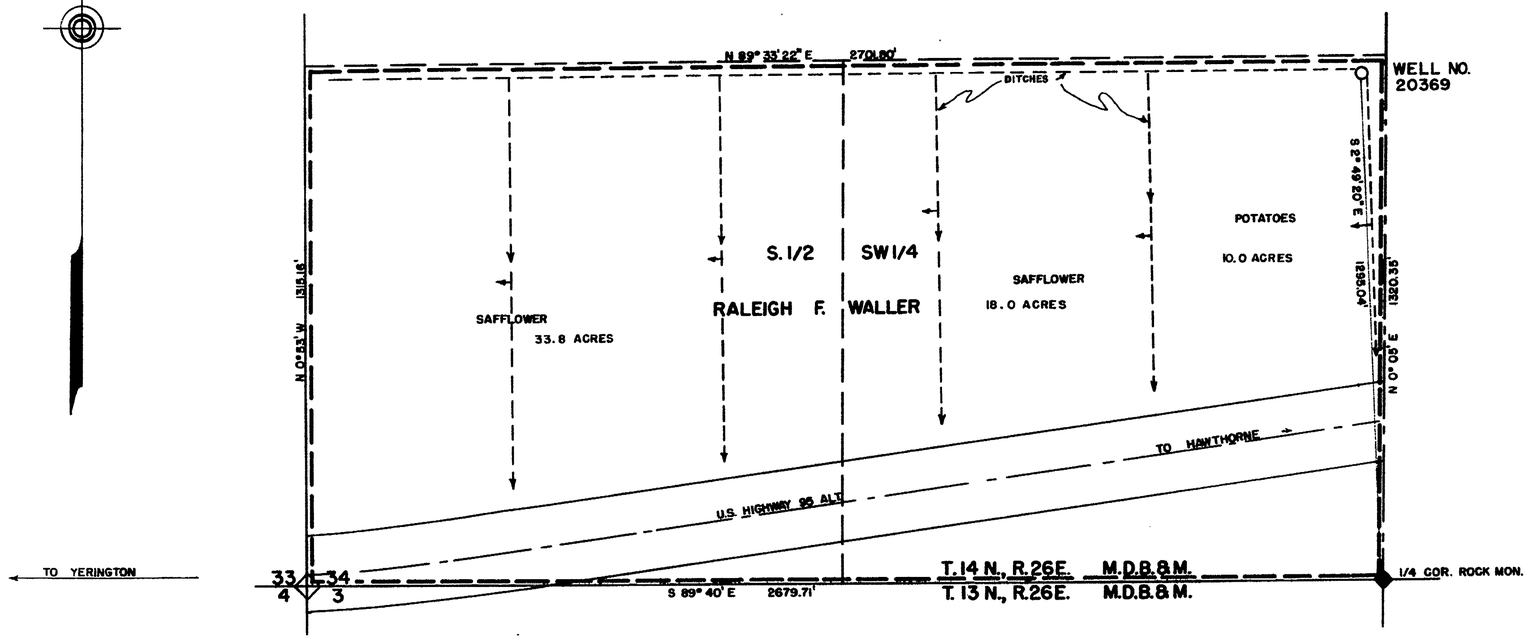

STATE of NEVADA }
County of Ormsby } SS

I, Walter G. Reid, being first duly sworn, depose and say that this map, consisting of one sheet, has been correctly drawn to the designated scale from field notes of a survey made by me on the 4th day of May, 1965; that it truly and correctly represents the proposed location and extent of the works used to divert water from an underground source, in Lyon County, by Raleigh F. Waller, for irrigation and domestic purposes under Application No. 20369. That the point of diversion, the location, size of the diverting channel, the location and extent of lands owned or controlled by the applicant upon which water applied for under Application No. 20369 is used, together with the area and kind of culture in each 40- acre subdivision, and the location and names of all other works or streams which are crossed by or connected with said works are fully and correctly designated thereon.

Walter G. Reid
State Water Right Surveyor

Subscribed and sworn to before me this 13th day of ~~June~~ July, 1965

Joyce Maddeford
Notary Public in and for Ormsby County, Nevada

SCALE — 1" = 200'

0 50 100 200 400 600 800 1000

CERTIFICATE No. 5932 ISSUED Oct. 19, 1965

FILED
July 13, 1965
STATE ENGINEER'S OFFICE

MAP
TO ACCOMPANY PROOF OF
BENEFICIAL USE UNDER THE
APPLICATION NO. 20369
FOR IRRIGATION AND DOMESTIC USE BY
RALEIGH F. WALLER
FROM UNDERGROUND SOURCE

20369