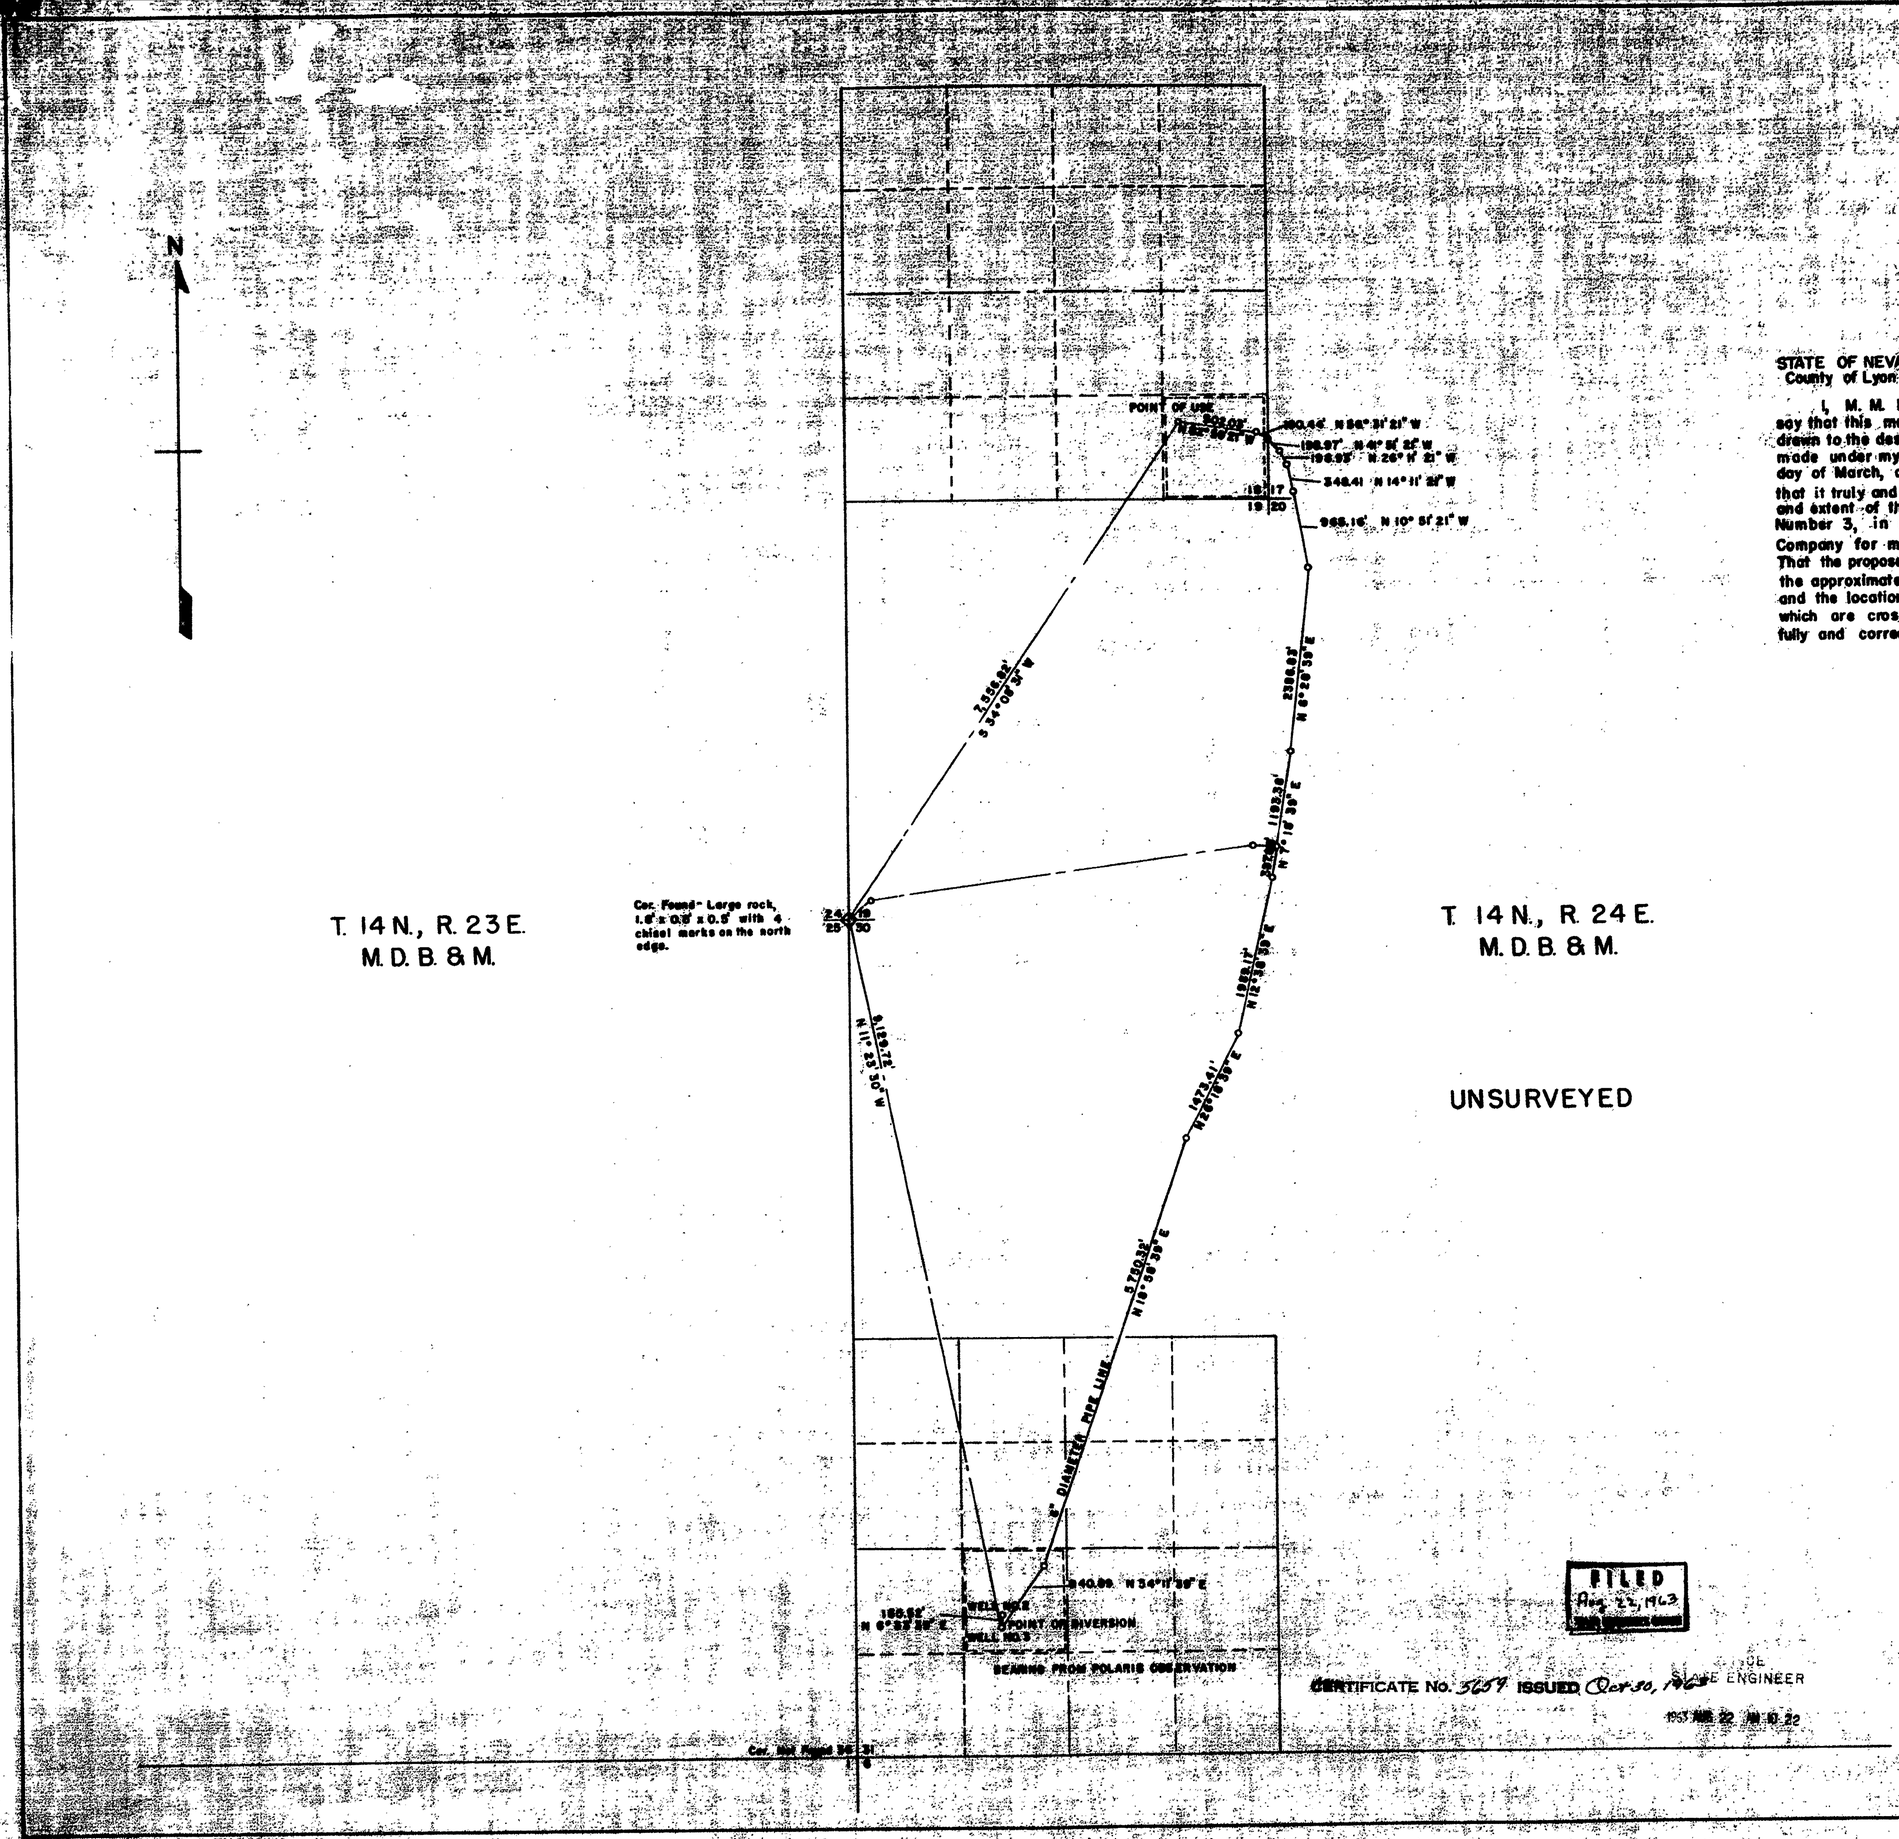

STATE OF NEVADA
County of Lyon SS

I, M. M. Harcourt, being first duly sworn, depose and say that this map, consisting of 1 sheet, has been correctly drawn to the designated scale from field notes of a survey made under my supervision and direction, between the 19 th day of March, and the 26 th day of March, 1962; that it truly and correctly represents the proposed location and extent of the works used to divert water from Well Number 3, in Douglas County by The Standard Slag Company for milling purposes under Application No. 20406. That the proposed point of diversion, the location of the mill, the approximate size and capacity of the diverting conduit, and the location and names of all other works or streams which are crossed by or connected with said works, are fully and correctly designated hereon.

M. M. Harcourt
State Water Right Surveyor

Subscribed and sworn to before me this 15th day of August, 1963
Notary Public in and for Lyon County Nevada.

My Commission Expires: 12/1/66

FILED
Aug 22, 1963

CERTIFICATE No. 3659 ISSUED Oct 30, 1963
STATE ENGINEER

1963 AUG 22 AM 10:22

MAP TO ACCOMPANY
PROOF OF BENEFICIAL USE
UNDER APPLICATION NO. 20406
FOR MILLING
by
THE STANDARD SLAG COMPANY
from
WELL NUMBER 3

20406