Section	Subdivision	Township	Range	Acres	Culture
15	NW¼ SE¼	40 N	33 E	23.5	Wheat
"	NE¼ SE¼	"	"	33.5	"
"	"	"	"	6.5	Alfalfa
"	SE¼ SE¼	"	"	6.5	"
"	"	"	"	33.5	New Alfalfa
"	SW¼ SE¼	"	"	30.8	" "
14	NW¼ SW¼	"	"	40.0	Alfalfa
"	NE¼ SW¼	"	"	40.0	" "
"	SE¼ SW¼	"	"	40.0	" "
"	SW¼ SW¼	"	"	40.0	" "
	Total			300.4	

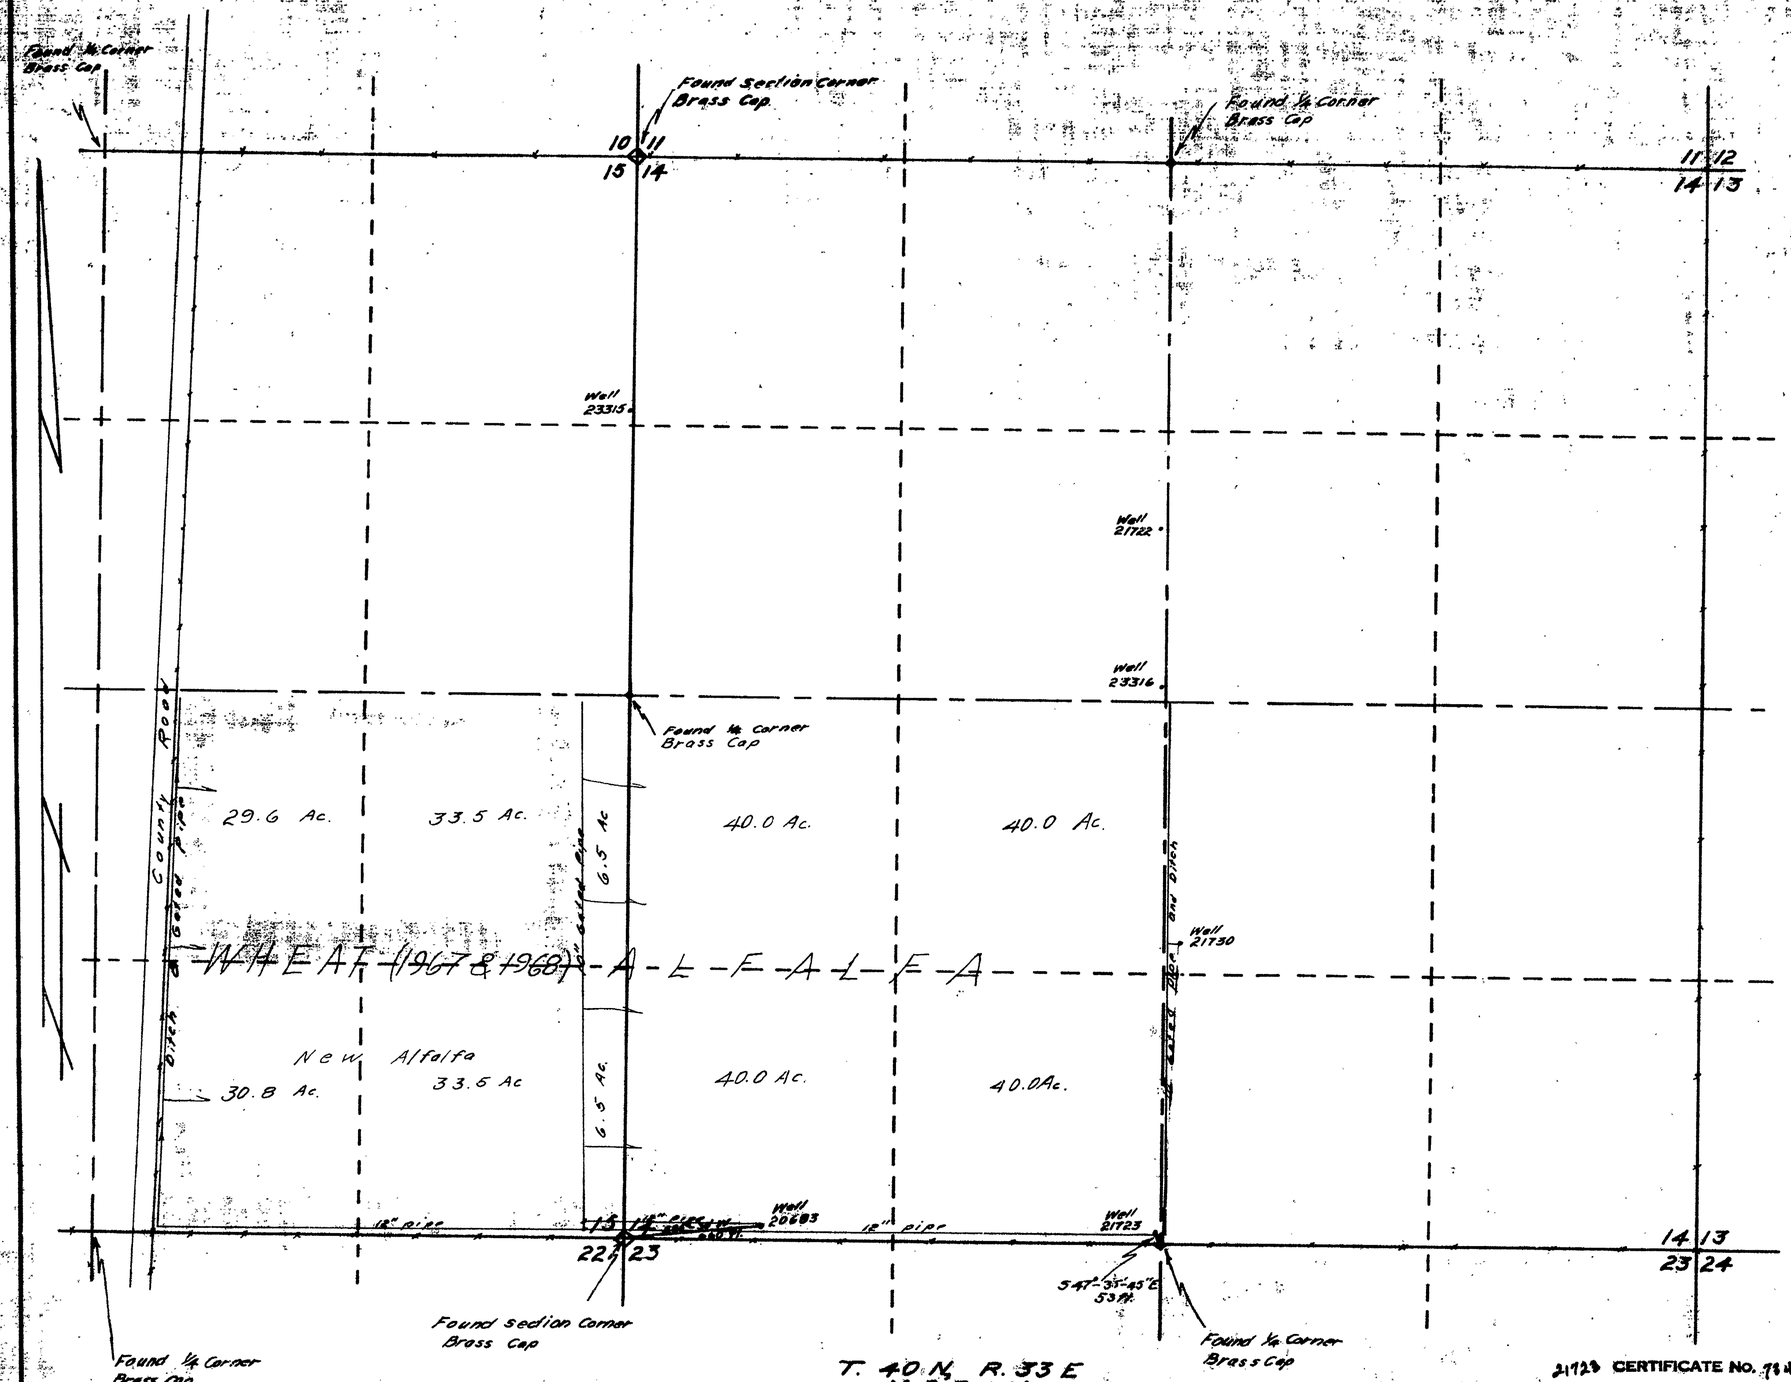

T. 40 N. R. 33 E
M.D.B.&M.

STATE of NEVADA
COUNTY of HUMBOLDT } S.S.

I, J.R. Caldwell, being first duly sworn, depose and say that this map has been correctly drawn to the designated scale from field notes of a survey made by me on the 8th day of December 1969 that it truly and correctly represents the location and extent of the works used to divert water from Underground in Humboldt County, by Alonia C. Mc Donough for Irrigation & Domestic purposes under Application No. 20683 & 21723. That the diverting channel, location and description of all measuring devices, the location and extent of lands owned or controled by the applicant upon which water applied for under application No. 20683 & 21723 is used, together with the area and kind of culture in each 40-acre subdivision, and the location and names of all other works or streams which are crossed by or connected with said works are fully and correctly designated thereon.

J.R. Caldwell
state water Right Surveyor No 276

REGISTERED LAND SURVEYOR - STATE OF NEVADA
J. R. CALDWELL
No. 276

Subscribed and sworn to before me this 10th day of December, 1969.

James A. Callahan

JAMES A. CALLAHAN
NOTARY PUBLIC STATE OF NEVADA
HUMBOLDT COUNTY
My Commission Expires Feb. 28, 1971

Scale 1" = 400

400 0 400 800 1200 1600

21723 CERTIFICATE No. 7844 ISSUED 5-5-70

20683 CERTIFICATE No. 7386 ISSUED 7-2-70

FILED
December 15, 1969
STATE ENGINEER'S OFFICE

OFFICE
STATE ENGINEER
1969 DEC 15 AM 10 08

MAP TO ACCOMPANY PROOF OF BENEFICIAL USE

UNDER APPLICATION 20683 & 21723
BY Alonia C. McDonough
FOR Irrigation & Domestic
FROM Underground
IN Humboldt County, Nevada

21723 File 20683