Section	Subdivision	Township	Range	Cultivated Acreage	Description of Culture	Date of first Culture
6	NW 1/4 SE 1/4	17 N.	64 E.	37.601 Acs.	Grain	
6	NE 1/4 SE 1/4	17 N.	64 E.	32.478 Acs.	Grain	
6	SE 1/4 SE 1/4	17 N.	64 E.	33.717 Acs.	Grain	
6	SW 1/4 SE 1/4	17 N.	64 E.	36.362 Acs.	Grain	
		Total Acreage =		140.158 Acs.		

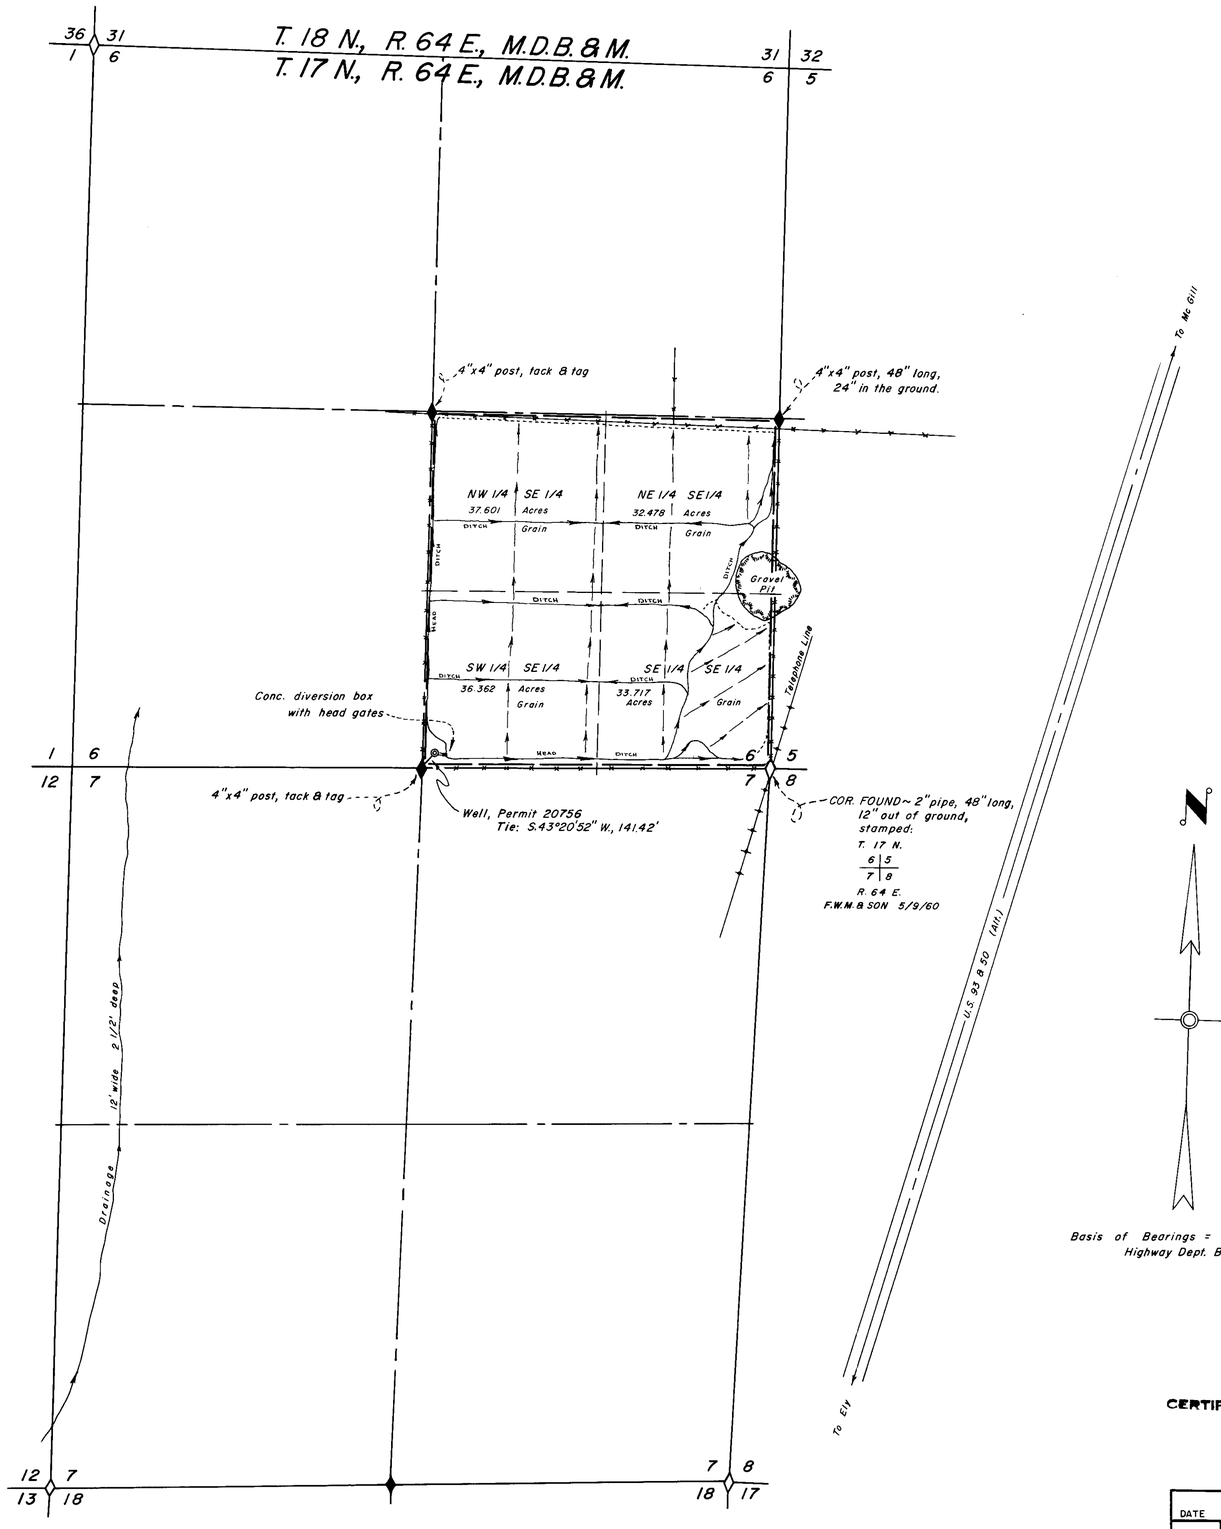

STATE OF NEVADA
County of White Pine } S.S.

I, Wallace T. Boundy, being first duly sworn, depose and say that this map consisting of 1 sheet, has been correctly drawn to the designated scale from field notes of a survey made under my supervision and direction between the 30 th day of October and the 2nd day of Nov. 1968; that it truly and correctly represents the location and extent of the works used to divert water from underground sources in White Pine County by John K. Grant for irrigation and domestic purposes under Application No. 20756. That the point of diversion, the location and size of the diverting channel, location and description of all measuring devices the location and extent of lands owned or controlled by the applicant upon which water is applied for under Application No. 20756 is used together with the area and kind of culture in each 40-acre subdivision and the location and names of all other works or streams which are crossed by or connected with said works are fully and correctly designated thereon.

Wallace T. Boundy
State Water Right Surveyor

Subscribed and sworn to before me this 12th day of November, 1968.

James R. Prince
Notary Public in and for White Pine County, Nevada.

JAMES R. PRINCE
Notary Public — State of Nevada
White Pine County
My Commission Expires Feb. 2, 1970

CERTIFICATE No. 7127 ISSUED 8-15-69

OFFICE
STATE ENGINEER
1968 NOV 13 AM 10 01

FILED
NOV 13 1968
STATE ENGINEER'S OFFICE

MILLARD-SPINK ASSOCIATES, INC.

DATE	DESCRIPTION

FIELD WTB	DESIGN	DR'G. No.
DETAIL	TRACING RAB	FILE No.
CALC.	CHECK	
COMP.	APPROVED	

MAP TO ACCOMPANY PROOF OF BENEFICIAL USE UNDER PERMIT No. 20756

FOR IRRIGATION & DOMESTIC
BY JOHN K. GRANT
FROM UNDERGROUND SOURCES

REGISTERED ENGINEERS MILLARD-SPINK ASSOCIATES, INC. LAND SURVEYORS
ELY · ELKO · RENO, NEVADA
Nov., 1968

81045 20756