Section	Subdivision	Township	Range	Cultivated Acreage	Description of Culture	Date of First Culture
32	NE 1/4 SE 1/4	26 N.	62 E.	34.504 Acs.	Meadow	
32	SE 1/4 SE 1/4	26 N.	62 E.	25.083 Acs.	Meadow	
		Total Acreage		59.587 Acs.		

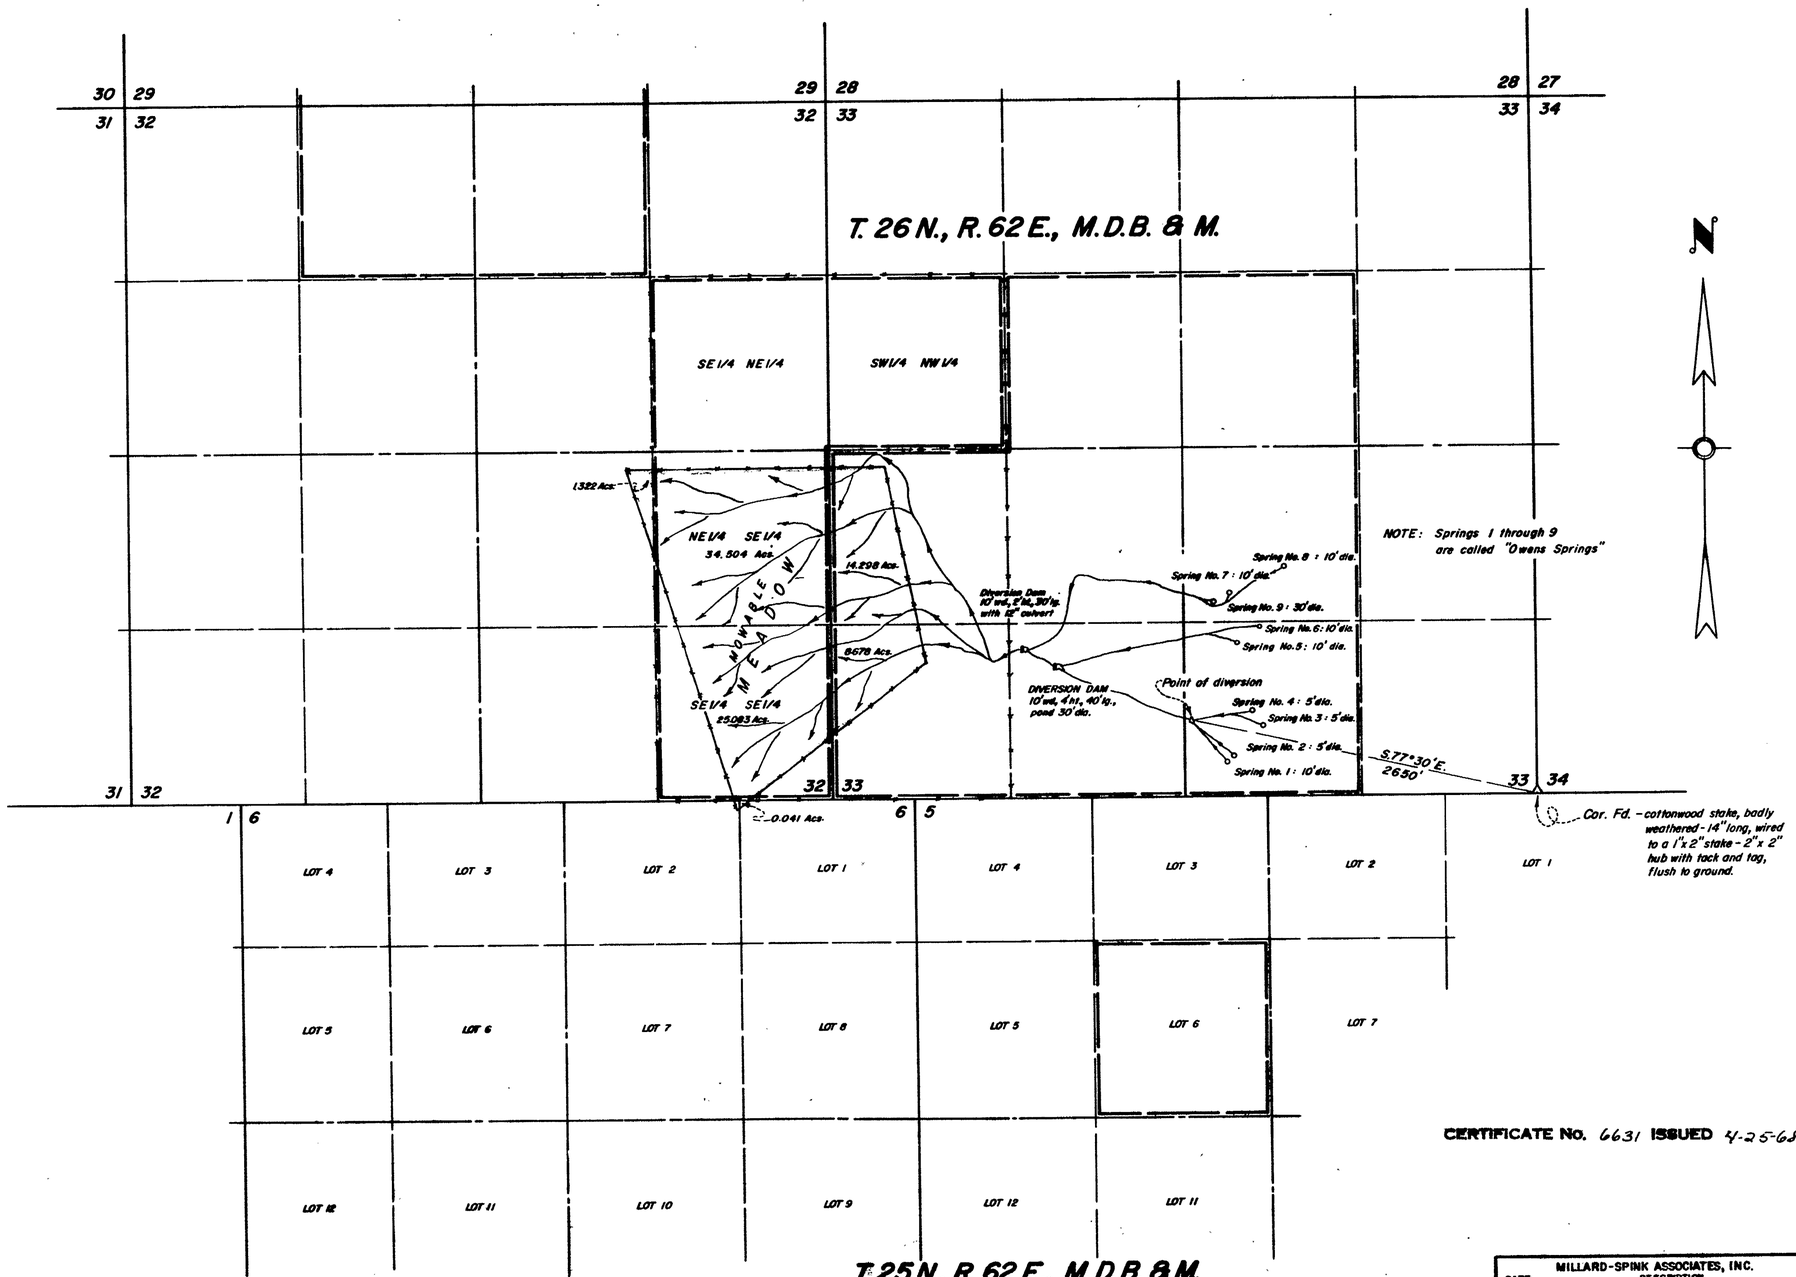

NOTE: Springs 1 through 9 are called "Owens Springs"

State of Nevada
County of White Pine } ss.

I, Robert W. Millard, being first duly sworn, depose and say that this map consisting of 1 sheet, has been correctly drawn to the designated scale from field notes of a survey made under my supervision and direction between the 8th day of September, 1967 and the 10th day of September, 1967 ; that it truly and correctly represents the location and extent of the works used to divert water from Owens Springs in White Pine County, by Pierre V. Paris, for irrigation purposes under Application No. 20785. That the point of diversion the location and size of the diverting channel, location and description of all measuring devices, the location and extent of lands owned or controlled by the applicant upon which water applied for under Application No. 20785 is used, together with the area and kind of culture in each 40-acre subdivision and the location and names of all other works or streams which are crossed by or connected with said works are fully and correctly designated thereon.

Robert W. Millard
State Water Right Surveyor

Subscribed and sworn to before me this 13th day of September, 1967.

Beverly Panatopoulos
Notary Public in and for White Pine County, Nevada.

BEVERLY PANATOPOULOS
Notary Public — State of Nevada
White Pine County
My Commission Expires Jan. 16, 1971

CERTIFICATE No. 6631 ISSUED 4-25-68

0 600 1200 1800 2400
Scale 1" = 600'

MILLARD-SPINK ASSOCIATES, INC.		
DATE	DESCRIPTION	
FIELD	DESIGN	SHTS. No.
DETAIL	TRACING	FILE No.
CALC.	CHECK	14-3 4-4
COMP.	APPROVED	4-21-68

MAP TO ACCOMPANY PROOF OF BENEFICIAL USE UNDER PERMIT No. 20785

FOR IRRIGATION

BY PIERRE V. PARIS

FROM OWENS SPRINGS

REGISTERED ENGINEERS MILLARD-SPINK ASSOCIATES, INC. LAND SURVEYORS
ELY - ELKO, RENO, NEVADA

FILED
SEP 18 1967
STATE ENGINEER'S OFFICE

67 OCT 13 PM 4 36

20785