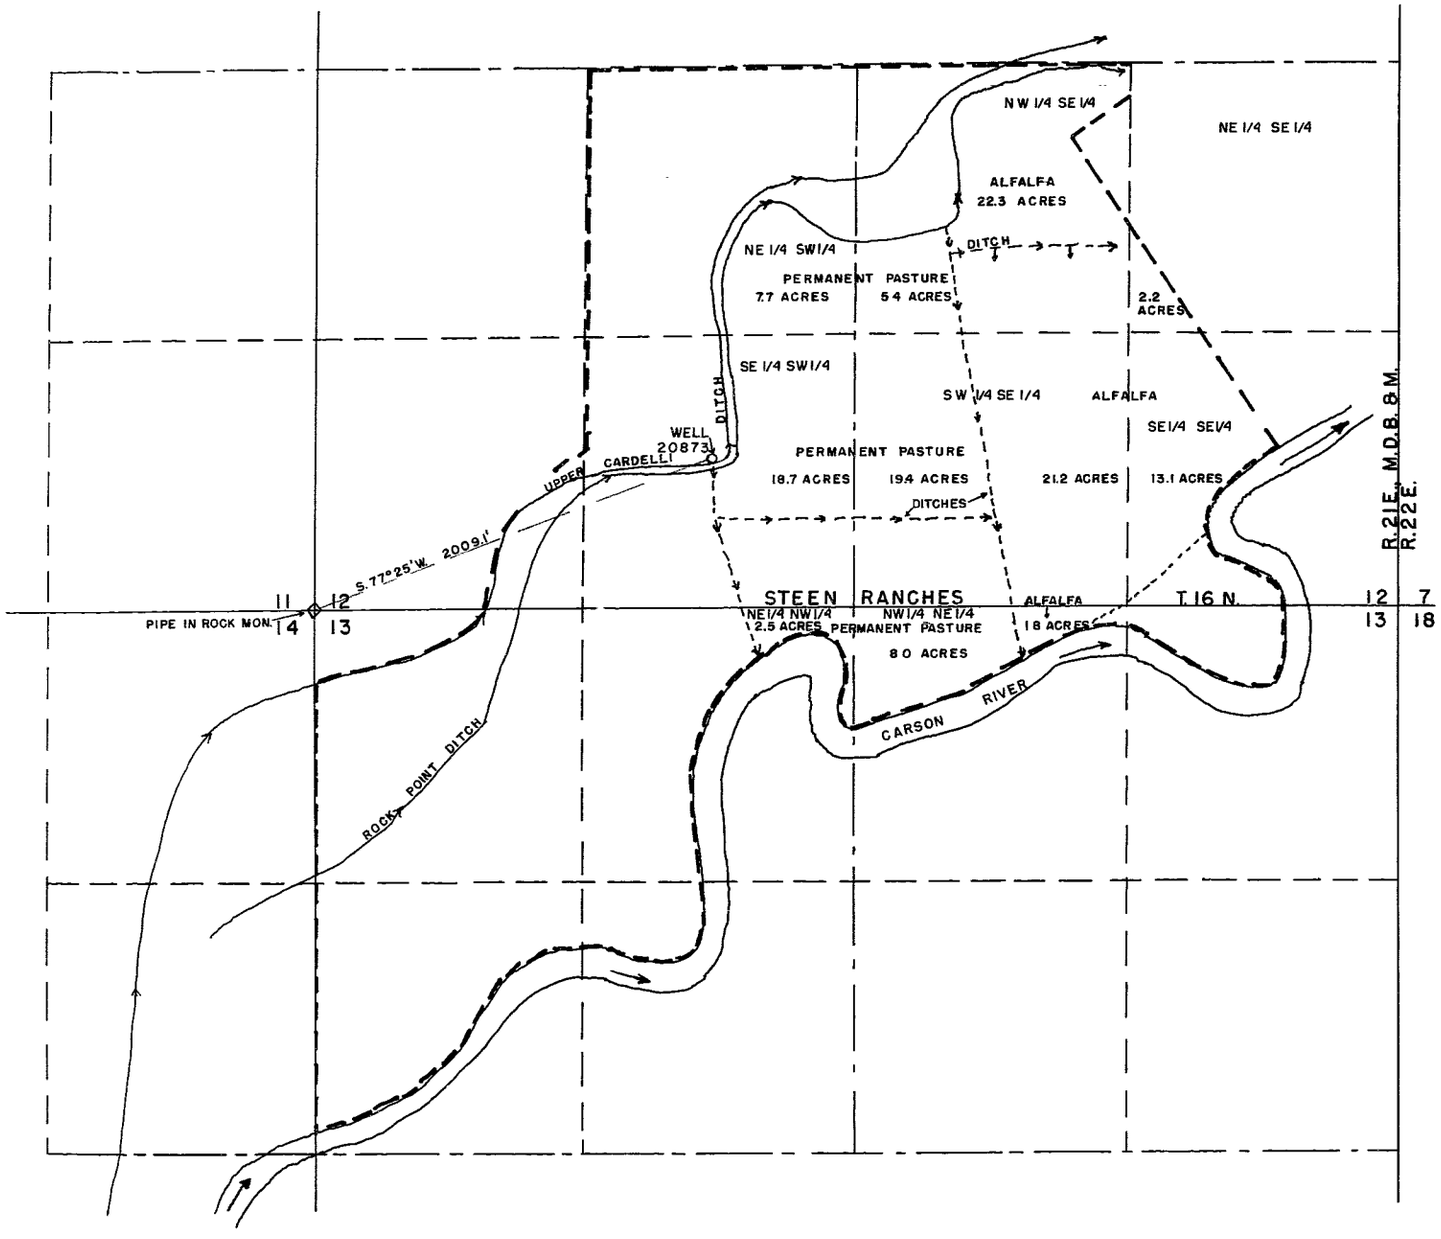

SECTION	SUBDIVISION		TOWN SHIP	RANGE	CULTIVATED ACREAGE	DESCRIPTION OF CULTURE	DATE OF FIRST CULTURE
12	NW1/4	SE1/4	16 N.	21 E	22.3	ALFALFA	
"	"	"	"	"	5.4	PERMANENT PASTURE	
"	NE1/4	SE1/4	"	"	2.2	ALFALFA	
"	NE1/4	SW1/4	"	"	7.7	PERMANENT PASTURE	
"	SE1/4	SW1/4	"	"	18.7	" "	
"	SW1/4	SE1/4	"	"	19.4	" "	
"	"	"	"	"	21.2	ALFALFA	
~~13~~ 12	SE1/4	SE1/4	"	"	13.1	"	
" 13	NW1/4	NE1/4	"	"	1.8	"	
" 13	"	"	"	"	8.0	PERMANENT PASTURE	
" 13	NE1/4	NW1/4	"	"	2.5	" "	
See Letter Aug 20, 68 Per Corr			Rd		[illegible]		

STATE OF NEVADA }
COUNTY OF ORMSBY } ss.

I, Walter G Reid, being first duly sworn, depose and say that this map, consisting of one sheet, has been correctly drawn to the designated scale from field notes of a survey made by me on the 25th day of July, 1968; that it truely and correctly represents the proposed location and extent of the works used to divert water from an underground source in Lyon County, by Steen Ranches (Charles A Steen) for irrigation and domestic purposes under Application No. 20873. That the point of diversion, the location, size of the diverting channel, location and description of all measuring devises, the location and extent of lands owned or controlled by the applicant upon which water applied for under Application No 20873 is used, together with the area and kind of culture in each 40-acre subdivision, and the location and names of all other works or streams which are crossed by or connected with said works are fully and correctly designated thereon.

Walter G Reid
State Water Right Surveyor

Subscribed and sworn to before me this 13 day of August 1968

Alice C. Maher
Notary Public in and for
Ormsby County, Nevada

ALICE C. MAHER
Notary Public in and for Ormsby County
My Commission Expires August 26, 1969

SCALE 1" = 400

0 100 200 400 800 1200 1600 2000

MAP
TO ACCOMPANY PROOF OF
BENEFICIAL USE UNDER
APPLICATION NO. 20873 FOR
IRRIGATION AND DOMESTIC BY
STEEN RANCHES (CHARLES A. STEEN)
FROM UNDERGROUND SOURCE

FILED
Aug. 13, 1968
STATE ENGINEER'S OFFICE

CERTIFICATE No. 6812 ISSUED 10-16-68

20873