Cultural Map Tabulation

[illegible]	[illegible]	[illegible]	[illegible]	[illegible]	[illegible]	[illegible]
17	[illegible]	[illegible]	[illegible]	[illegible]	[illegible]	
17	[illegible]	[illegible]	[illegible]	[illegible]	[illegible]	
17	[illegible]	[illegible]	[illegible]	[illegible]	[illegible]	
[illegible]						
[illegible]						
[illegible]						

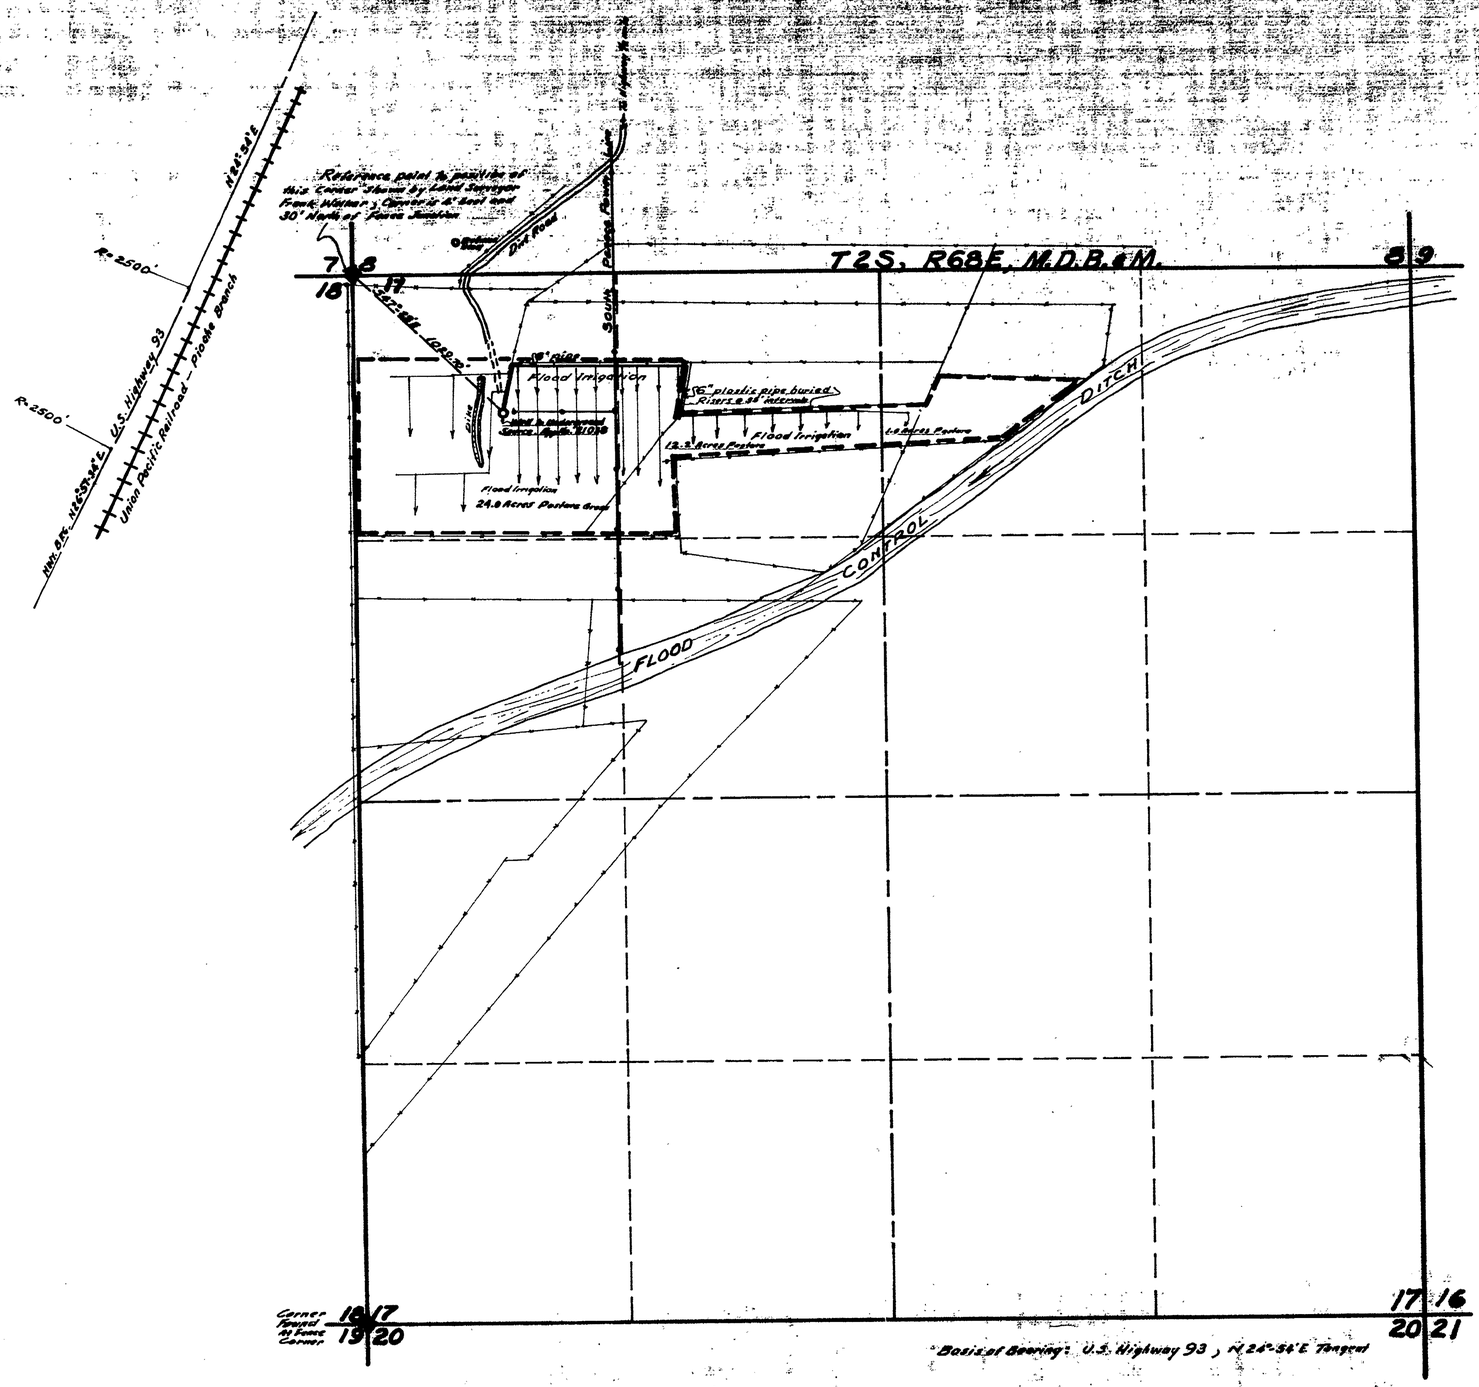

State of Nevada }
County of Lincoln } SS

I, Reginald G. Lee, being first duly sworn, depose and say that this map, consisting of 1 sheet, has been correctly drawn to the designated scale from field notes of a survey made by me between the 5th day of October and the 8th day of October, 1967; that it truly and correctly represents the proposed location and extent of the work used to divert water from underground source in Lincoln County, by Grant Lee for irrigation purposes, under Application No. 21038. That the point of diversion, the location, size of the diverting channel, location and description of all measuring devices, the location and extent of land owned or controlled by the applicant upon which water applied for under Application No. 21038 is used, together with the area and kind of Culture in each 40-Acre subdivision, and the location and names of all other works or streams which are crossed by or connected with said work are fully and correctly designated thereon.

Reginald G. Lee
State Water Right Surveyor

Subscribed and Sworn to before me this 12th day of JANUARY, 1967.

Colleen Flinspach
Notary Public

COLLEEN FLINSPACH
Notary Public — State of Nevada
Lincoln County
My Commission Expires Sept. 20, 1969

400' 0 400' 800' 1200' 1600'
Scale 1" = 400'

OFFICE
STATE ENGINEER

1968 JAN 15 PM 2 15

FILED
JAN 15 1968
STATE ENGINEER'S OFFICE

CERTIFICATE No. 6703 ISSUED 7-15-63

MAP
TO ACCOMPANY PROOF OF BENEFICIAL USE UNDER APPLICATION No. 21038 FOR IRRIGATION BY GRANT LEE FROM UNDERGROUND SOURCE

21038