SECTION	SUBDIVISION	TOWNSHIP	RANGE	CULTIVATED ACREAGE	DESCRIPTION OF CULTIVATION	DATE OF FIRST CULTURE
36	NE¼ NE¼	T 21 S	R 53 E	33.0 ACRES	BARLEY	OCTOBER 1969
36	NW¼ NE¼	T 21 S	R 53 E	0. ACRES	—	—
36	NE¼ NW¼	T 21 S	R 53 E	3.5 ACRES	—	—
36	NW¼ NW¼	T 21 S	R 53 E	38.8 ACRES	BARLEY	FEBRUARY 9, 1970
36	SW¼ NW¼	T 21 S	R 53 E	36.8 ACRES	SAFFLOWER	MARCH 14, 1966
36	SE¼ NW¼	T 21 S	R 53 E	37.2 ACRES	SAFFLOWER	MARCH 14, 1966
36	SW¼ NE¼	T 21 S	R 53 E	37.0 ACRES	ALFALFA	SEPTEMBER 4, 1965
36	SE¼ NE¼	T 21 S	R 53 E	37.9 ACRES	ALFALFA	SEPTEMBER 4, 1965
				224.2 ACRES		

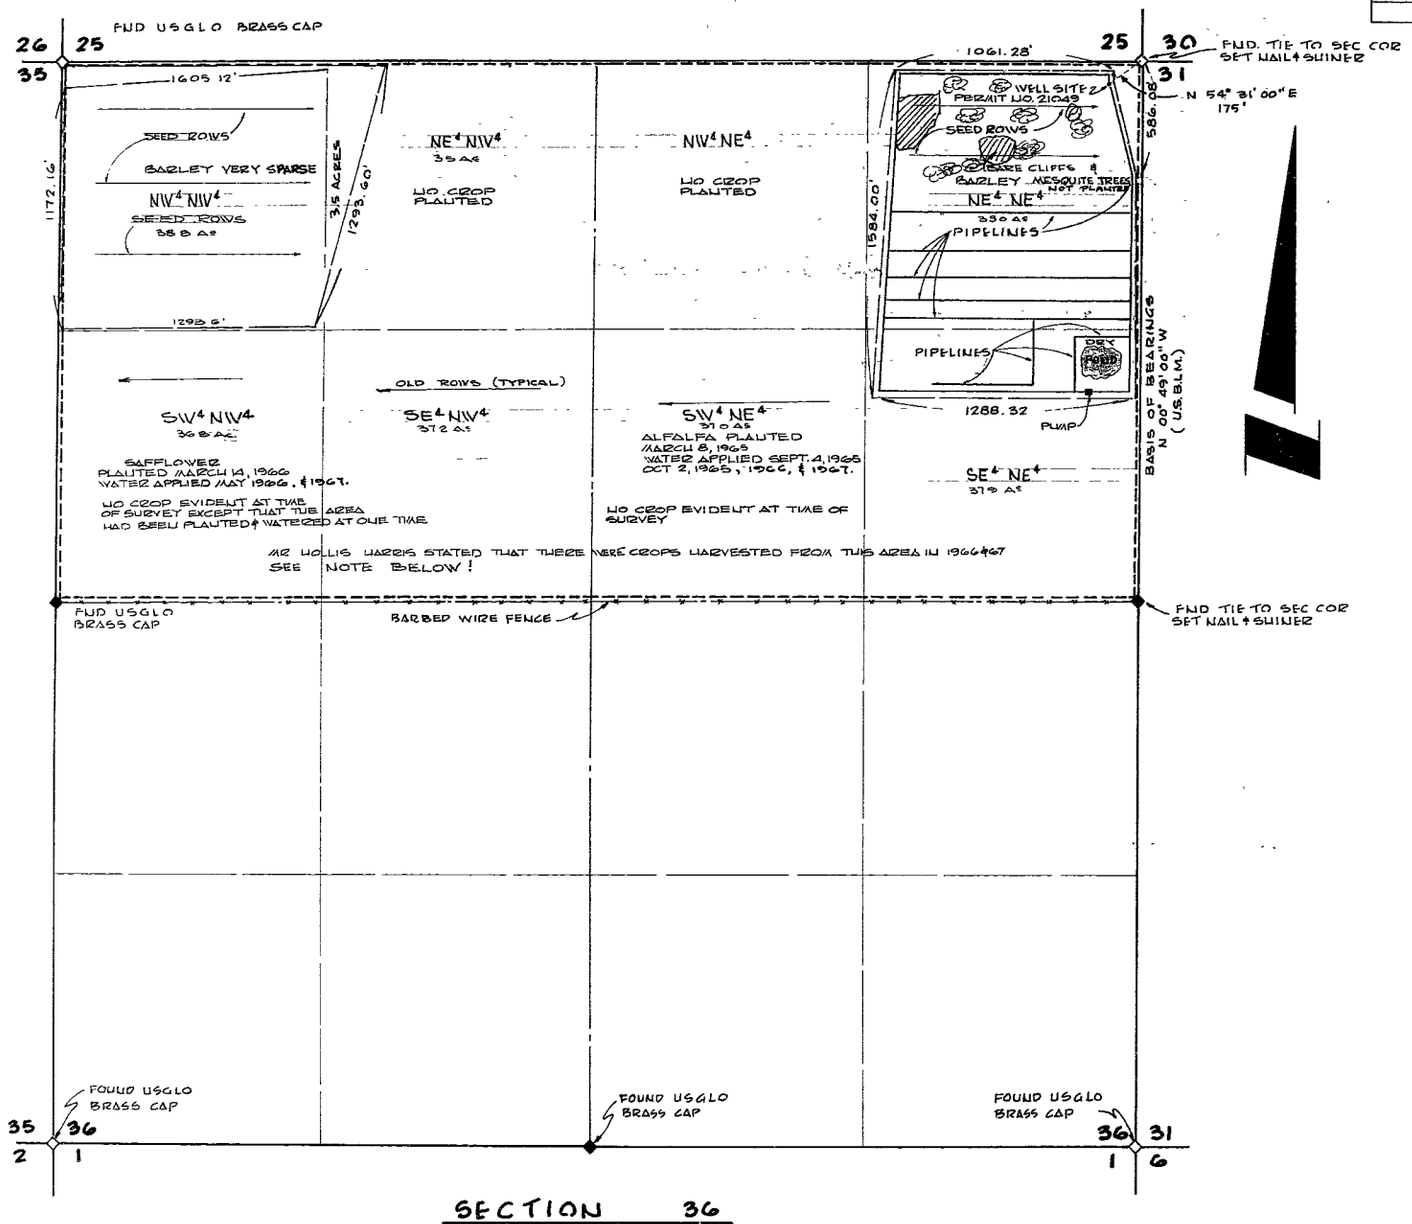

SECTION 36

T. 21 S., R. 53 E., M.D.B. & M.

NYE COUNTY NEVADA

NOTE :

DATA FROM DIVISION OF WATER RESOURCES

YEAR	DAYS OF WATER	AREA	AMOUNT
1965	22	70 AC	1500 GPM
1966	66	160 AC	1500 GPM
1967	40	160 AC	1500 GPM
1968			
1969	21	60 AC	1500 GPM

CERTIFICATE NO. 7667 ISSUED 9-22-71

STATE OF NEVADA } SS
COUNTY OF CLARK

I, RICHARD J BAUGHMAN, BEING FIRST DULY SWORN, DEPOSE AND SAY THAT THIS MAP CONSISTING OF ONE SHEET HAS BEEN CORRECTLY DRAWN TO THE DESIGNATED SCALE FROM FIELD NOTES OF A SURVEY MADE UNDER MY SUPERVISION AND DIRECTION BETWEEN THE 20th AND 21st DAYS OF NOVEMBER 1969. THAT IT TRULY AND CORRECTLY REPRESENTS THE LOCATION AND EXTENT OF THE WORKS USED TO DIVERT WATER FROM AN UNDERGROUND SOURCE IN NYE COUNTY BY FLOYD M CHEEK FOR IRRIGATION AND DOMESTIC PURPOSES UNDER APPLICATION NO 21049 THAT THE POINT OF DIVERSION THE LOCATION AND DESCRIPTION OF ALL MEASURING DEVICES, THE LOCATION AND EXTENT OF LANDS OWNED OR CONTROLLED BY THE APPLICANT UPON WHICH WATER APPLIED FOR UNDER APPLICATION NO 21049 IS USED TOGETHER WITH THE AREA AND KIND OF CULTURE IN EACH 40 ACRE SUBDIVISION AND THE LOCATION AND NAMES OF ALL OTHER WORKS OR STREAMS WHICH ARE CROSSED BY OR CONNECTED WITH SAID WORKS ARE FULLY AND CORRECTLY DESIGNATED THEREON.

REGISTERED PROFESSIONAL ENGINEER - STATE OF NEVADA
RICHARD J. BAUGHMAN
CIVIL
No. 2162

Richard J. Baughman
RICHARD J. BAUGHMAN
STATE WATER RIGHT SURVEYOR
CERT. NO 350

SUBSCRIBED AND SWORN TO BEFORE ME THIS 4TH DAY OF DECEMBER 1969

KAY S. HICKS
Notary Public—State of Nevada
CLARK COUNTY
My Commission Expires Oct. 17, 1970

Kay S. Hicks
NOTARY PUBLIC IN AND FOR CLARK COUNTY, NEVADA

100 0 200 400 800 1200 1600
SCALE 1"=400'

FILED
AUG 21 1970
STATE ENGINEER'S OFFICE

OFFICE
STATE ENGINEER
1970 AUG 21 AM 10 31

RECEIVED
AUG 1 1970
DIV. OF WATER RESOURCES
BRANCH OFFICE
LAS VEGAS, NEVADA

BK. 56 P. 51

MAP TO ACCOMPANY PROOF OF BENEFICIAL USE UNDER PERMIT NO. 21049

FOR: IRRIGATION & DOMESTIC PURPOSES

BY: FLOYD M. CHEEK

FROM: AN UNDERGROUND SOURCE IN THE PAHRUMP VALLEY BASIN NYE COUNTY, NEV.

LEAVITT & ASSOCIATES
CONSULTING ENGINEERS - LAND SURVEYORS
536 EAST SAHARA AVENUE LAS VEGAS, NEVADA

21049