21085

SECTION	SUBDIVISION	TNSP	RANGE	CULTIVATED ACREAGE	DESCRIPTION OF CULTURE	DATE OF FIRST CULTURE
35	NW¼ NW¼	21 N.	53 E.	38 2	GRAIN	
"	NE¼ NW¼	"	"	39 4	"	
"	SW¼ NW¼	"	"	38 8	"	
"	SE¼ NW¼	"	"	40 0	"	
			TOTAL	156.4 Ac		

SECTION	SUBDIVISION	TNSP	RANGE	CULTIVATED ACREAGE	DESCRIPTION OF CULTURE	DATE OF FIRST CULTURE
35	NW¼ SW¼	21 N.	53E	38.8	GRAIN	
"	NE¼ SW¼	"	"	40 0	"	
"	LOT 1	"	"	47.2	"	
"	LOT 2	"	"	45.2	"	
			TOTAL	171.2 Ac		

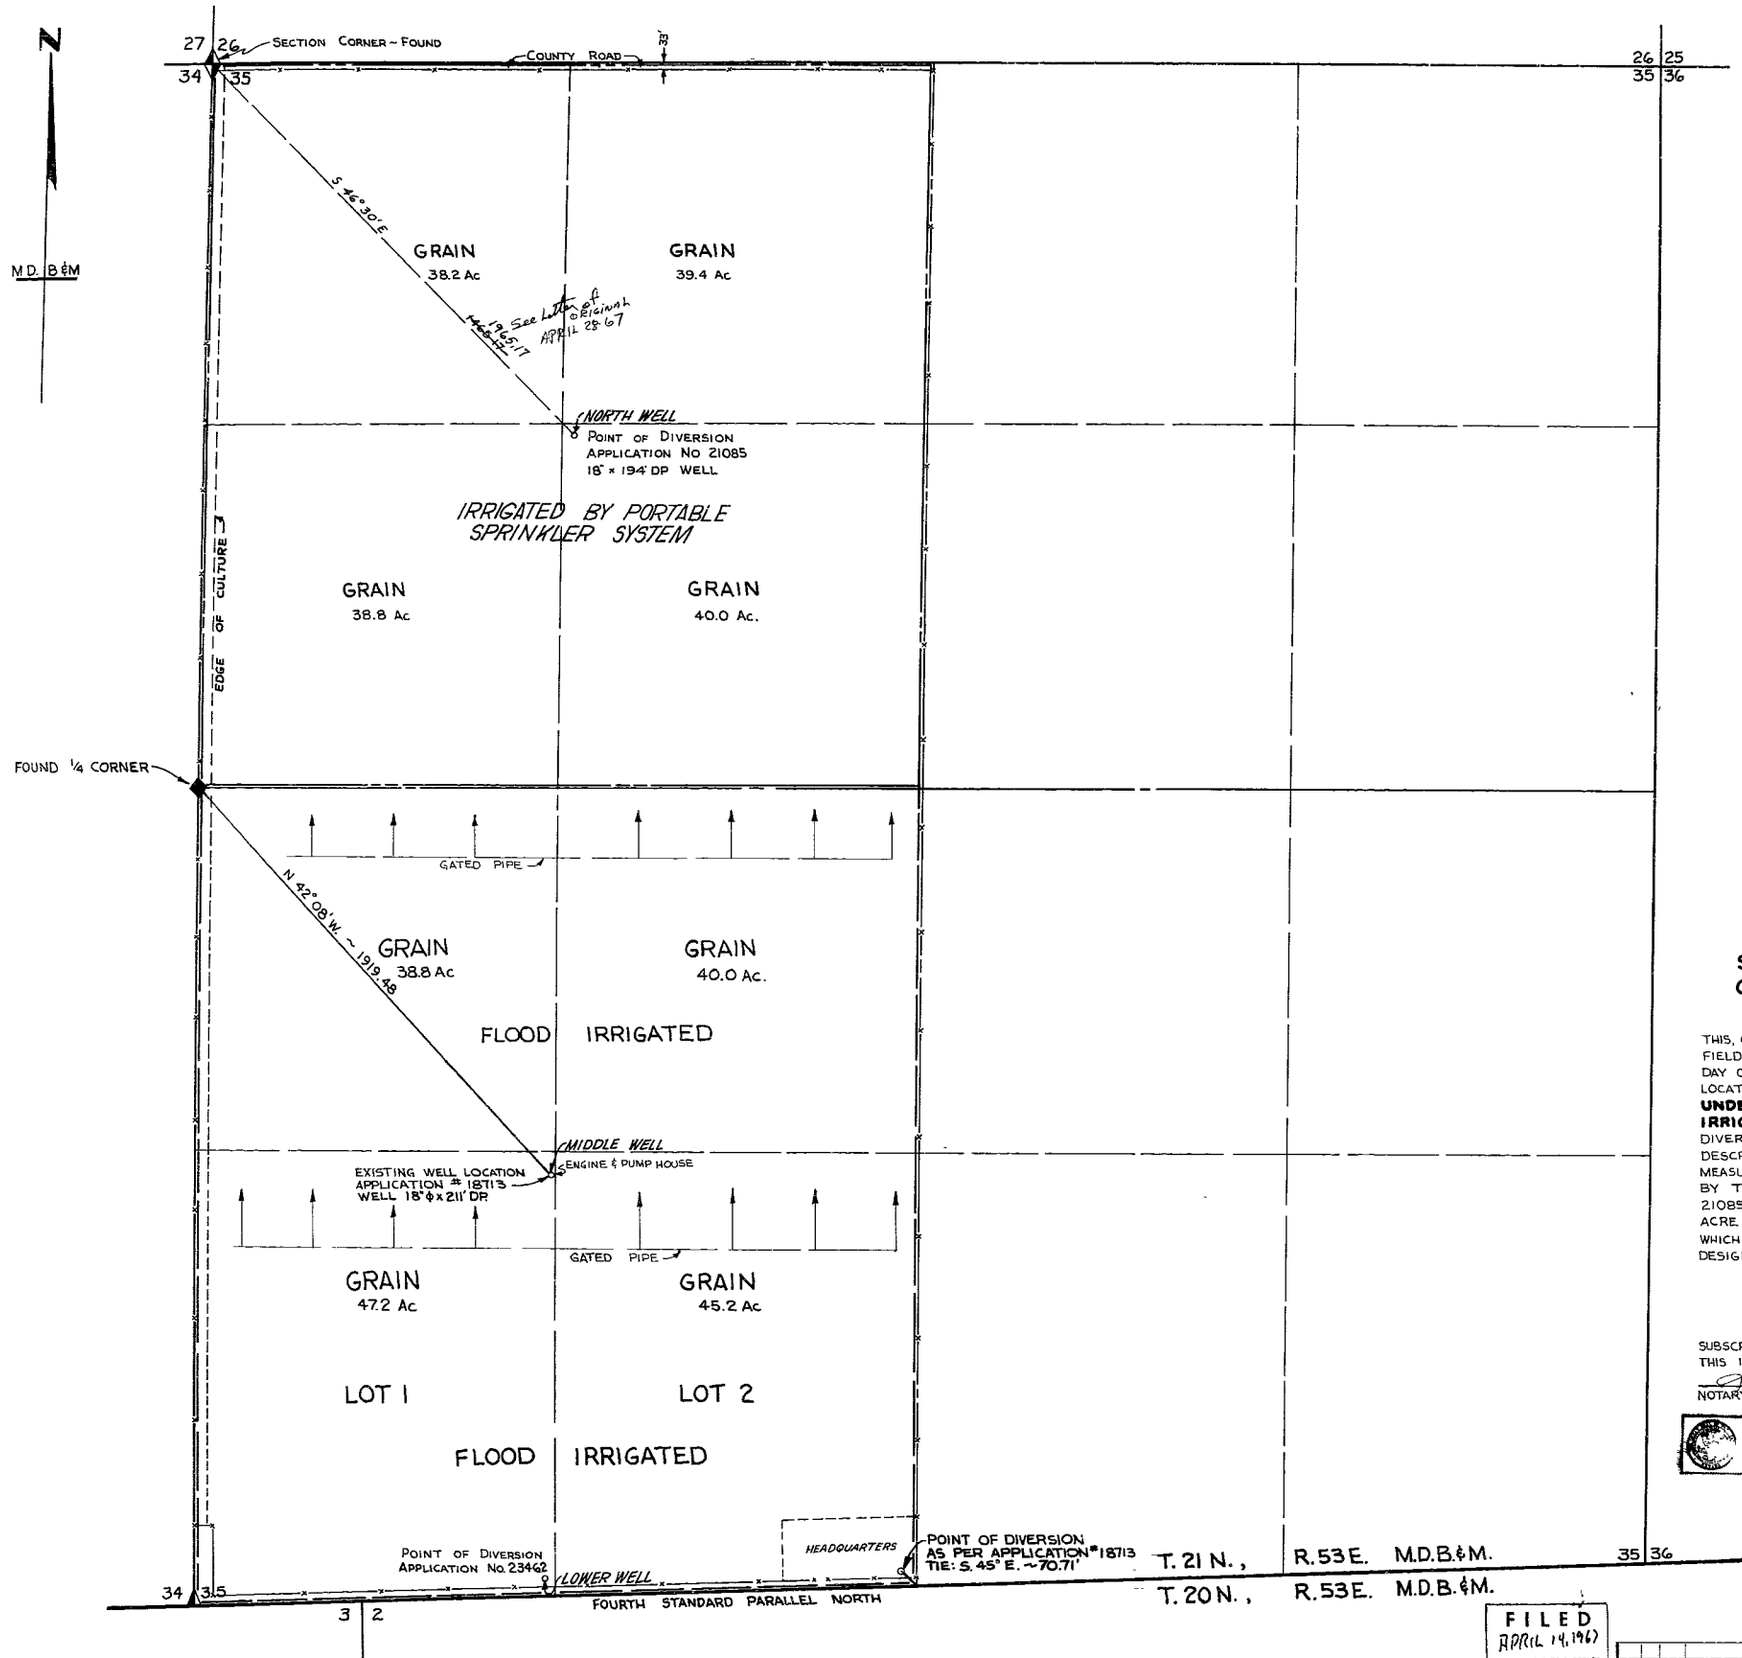

STATE OF NEVADA }
COUNTY OF ELKO } S.S.

I, MARK CHILTON, BEING FIRST DULY SWORN, DEPOSE AND SAY THAT THIS, CONSISTING OF 1 SHEET, HAS BEEN CORRECTLY DRAWN TO THE DESIGNATED SCALE FROM FIELD NOTES OF A SURVEY MADE UNDER MY SUPERVISION AND DIRECTION, ON THE 9TH DAY OF DECEMBER, 1966, THAT IT TRULY AND CORRECTLY REPRESENTS THE EXISTING LOCATION AND EXTENT OF THE WORKS USED TO DIVERT WATER FROM AN **UNDERGROUND** SOURCE, IN **EUREKA COUNTY,** BY **G.W. GROSCH** FOR **IRRIGATION** PURPOSES, UNDER APPLICATION NO 21085 THAT THE POINT OF DIVERSION, THE LOCATION, SIZE OF THE DIVERTING CHANNEL, LOCATION AND DESCRIPTION OF ALL MEASURING DEVICES, THE LOCATION AND DESCRIPTION OF ALL MEASURING DEVICES, THE LOCATION AND EXTENT OF LANDS OWNED OR CONTROLLED BY THE APPLICANT UPON WHICH WATER APPLIED FOR UNDER APPLICATION NO 21085 IS USED TOGETHER WITH THE AREA AND KIND OF CULTURE IN EACH 40-ACRE SUBDIVISION, AND THE LOCATION AND NAMES OF ALL OTHER WORKS AND STREAMS WHICH ARE CROSSED BY OR CONNECTED WITH SAID WORKS ARE FULLY AND CORRECTLY DESIGNATED THEREON.

Mark Chilton
STATE WATER RIGHT SURVEYOR

REGISTERED PROFESSIONAL ENGINEER - STATE OF NEVADA
MARK CHILTON
LAND SURVEYOR
NO 1404

SUBSCRIBED AND SWORN TO BEFORE ME
THIS 18TH DAY OF JANUARY, 1967
Leora Bernadot
NOTARY PUBLIC IN AND FOR ELKO COUNTY, NEVADA

LEORA BERNADOT
Notary Public State of Nevada
Elko County, Nevada
My Commission Expires May 2, 1970

0 100 200 500 1000 1500
SCALE 1" = 300'

FILED
APRIL 14, 1967
STATE ENGINEER'S OFFICE

NO	BY	DATE	DESCRIPTION	CHK'D	APP'D
1	RG	4/67	ADD 18713 CHANGE	MC	MC

REVISIONS

DRAWN BY R. BABB
CHECKED BY M.C.
APPROVED BY M.C.
DATE JAN 18, 1967

MAP
TO ACCOMPANY AMENDED PROOF OF BENEFICIAL USE
UNDER APPLICATION NO. 21085
IRRIGATION
BY
G. W. GROSCH
FROM AN UNDERGROUND SOURCE

CHILTON ENGINEERING
WESTERN PACIFIC BLDG ELKO, NEVADA

W-67004 1

23803 CERTIFICATE No. 6521 ISSUED 2/8/68

21085 CERTIFICATE No. 6485 ISSUED 4/11/69

23803 21085 1