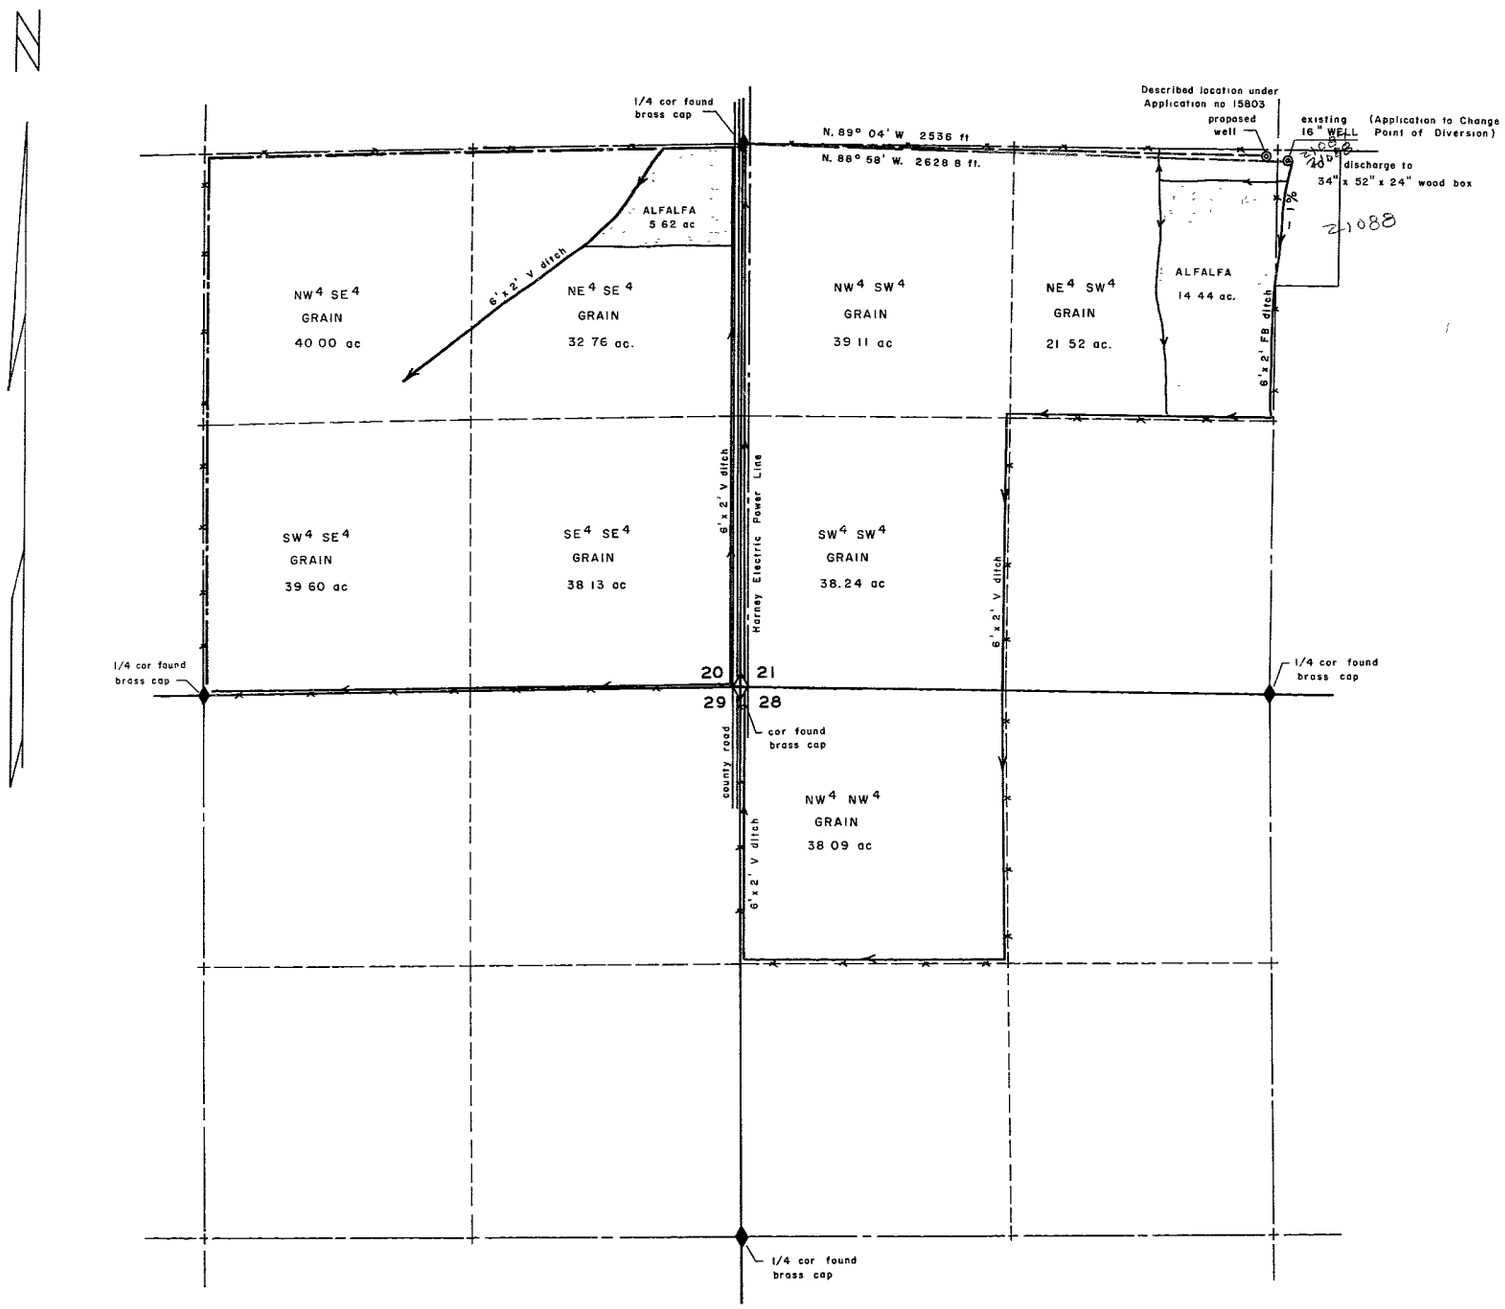

Section	Subdivision	Township	Range	Cultivated acreage	Description of culture	Date of first culture
20	NE4 SE4	41 N	37 E	32 76	GRAIN	
"	"	"	"	5 62	ALFALFA	
"	NW4 SE4	"	"	40.00	GRAIN	
"	SW4 SE4	"	"	39 60	"	
"	SE4 SE4	"	"	38 13	"	
21	NE4 SW4	"	"	21 52	"	
"	"	"	"	14 44	ALFALFA	
"	NW4 SW4	"	"	39 11	GRAIN	
"	SW4 SW4	"	"	38 24	"	
28	NW4 NW4	"	"	38 09	"	

STATE OF NEVADA
COUNTY OF HUMBOLDT SS

I, *William J Newman*, being first duly sworn, depose and say that this map, consisting of one sheet, has been correctly drawn to the designated scale from field notes of a survey made by me on the *26th* day of *June*, 1962; that it truly and correctly represents the location and extent of the works used to divert water from *underground* in *Humboldt* County, by *G. F Collins*, for irrigation and domestic purposes under application No *15803* That the point of diversion, the location, size and grades of the diverting channel, location and description of all measuring devices, the location and extent of lands owned or controlled by the applicant upon which water applied for under application No. *15803* is used, together with the area and kind of culture in each 40-acre subdivision, and the location and names of all other works or streams which are crossed by or connected with said works are fully and correctly designated thereon

William J Newman
State Water Right Surveyor No 285

Subscribed and sworn to before me this *11th* day of *February*, 1963

James A Calhoun
Notary Public in and for Humboldt County, Nevada

My Commission Expires February 28, 1963

SCALE 1 IN. — 400 FT.

500 0 500 1000

T. 41 N., R. 37 E., MDM.

21088 CERTIFICATE No. 6184 ISSUED Feb. 20, 1967

CERTIFICATE No. 6018 ISSUED April 4, 1966

Bearing reference – West line Section 21, T 41 N, R 37 E, MDM between W1/4 cor. and SW cor. from GLO Dependent Resurvey plat. N 0° 16' W

FILED
Feb. 19, 1963
STATE ENGINEER'S OFFICE

MAP TO ACCOMPANY
PROOF OF BENEFICIAL USE
UNDER APPLICATION NO. 15803
AND APPLICATION
TO CHANGE POINT OF DIVERSION
FOR IRRIGATION AND DOMESTIC USE
BY G. F. COLLINS
FROM UNDERGROUND

22801 22580 21083 File under → 21087