SECTIONS 1,2,11 & 12
TOWNSHIP 18 N., RANGE 19 E., M.D.B.& M.

SECTION	SUB-DIVISION	TOWNSHIP	RANGE	CULTIVATED ACREAGE	DESCRIPTION OF CULTURE	DATE OF 1st CULTURE
12	NW4 NW4	18 N	19 E	8.1	IRR-PASTURE	
12	NW4 NW4	18 N	19 E	2.0	IRR-GARDEN	
12	NW4 NW4	18 N	19 E	1.5	IRR-PASTURE	
12	NW4 NW4	18 N	19 E	11.3	IRR-PASTURE	
12	NW4 NW4	18 N	19 E	1.1	IRR-PASTURE	
12	NW4 NW4	18 N	19 E	1.0	IRR-PASTURE	
12	NW4 NW4	18 N	19 E	2.2	IRR-LN & GRD	
12	[illegible]4 NW4	18 N	19 E	1.5	IRR-PASTURE	
12	[illegible]4 NW4	18 N	19 E	3.9	IRR-PASTURE	
TOTA[illegible]				32.6		

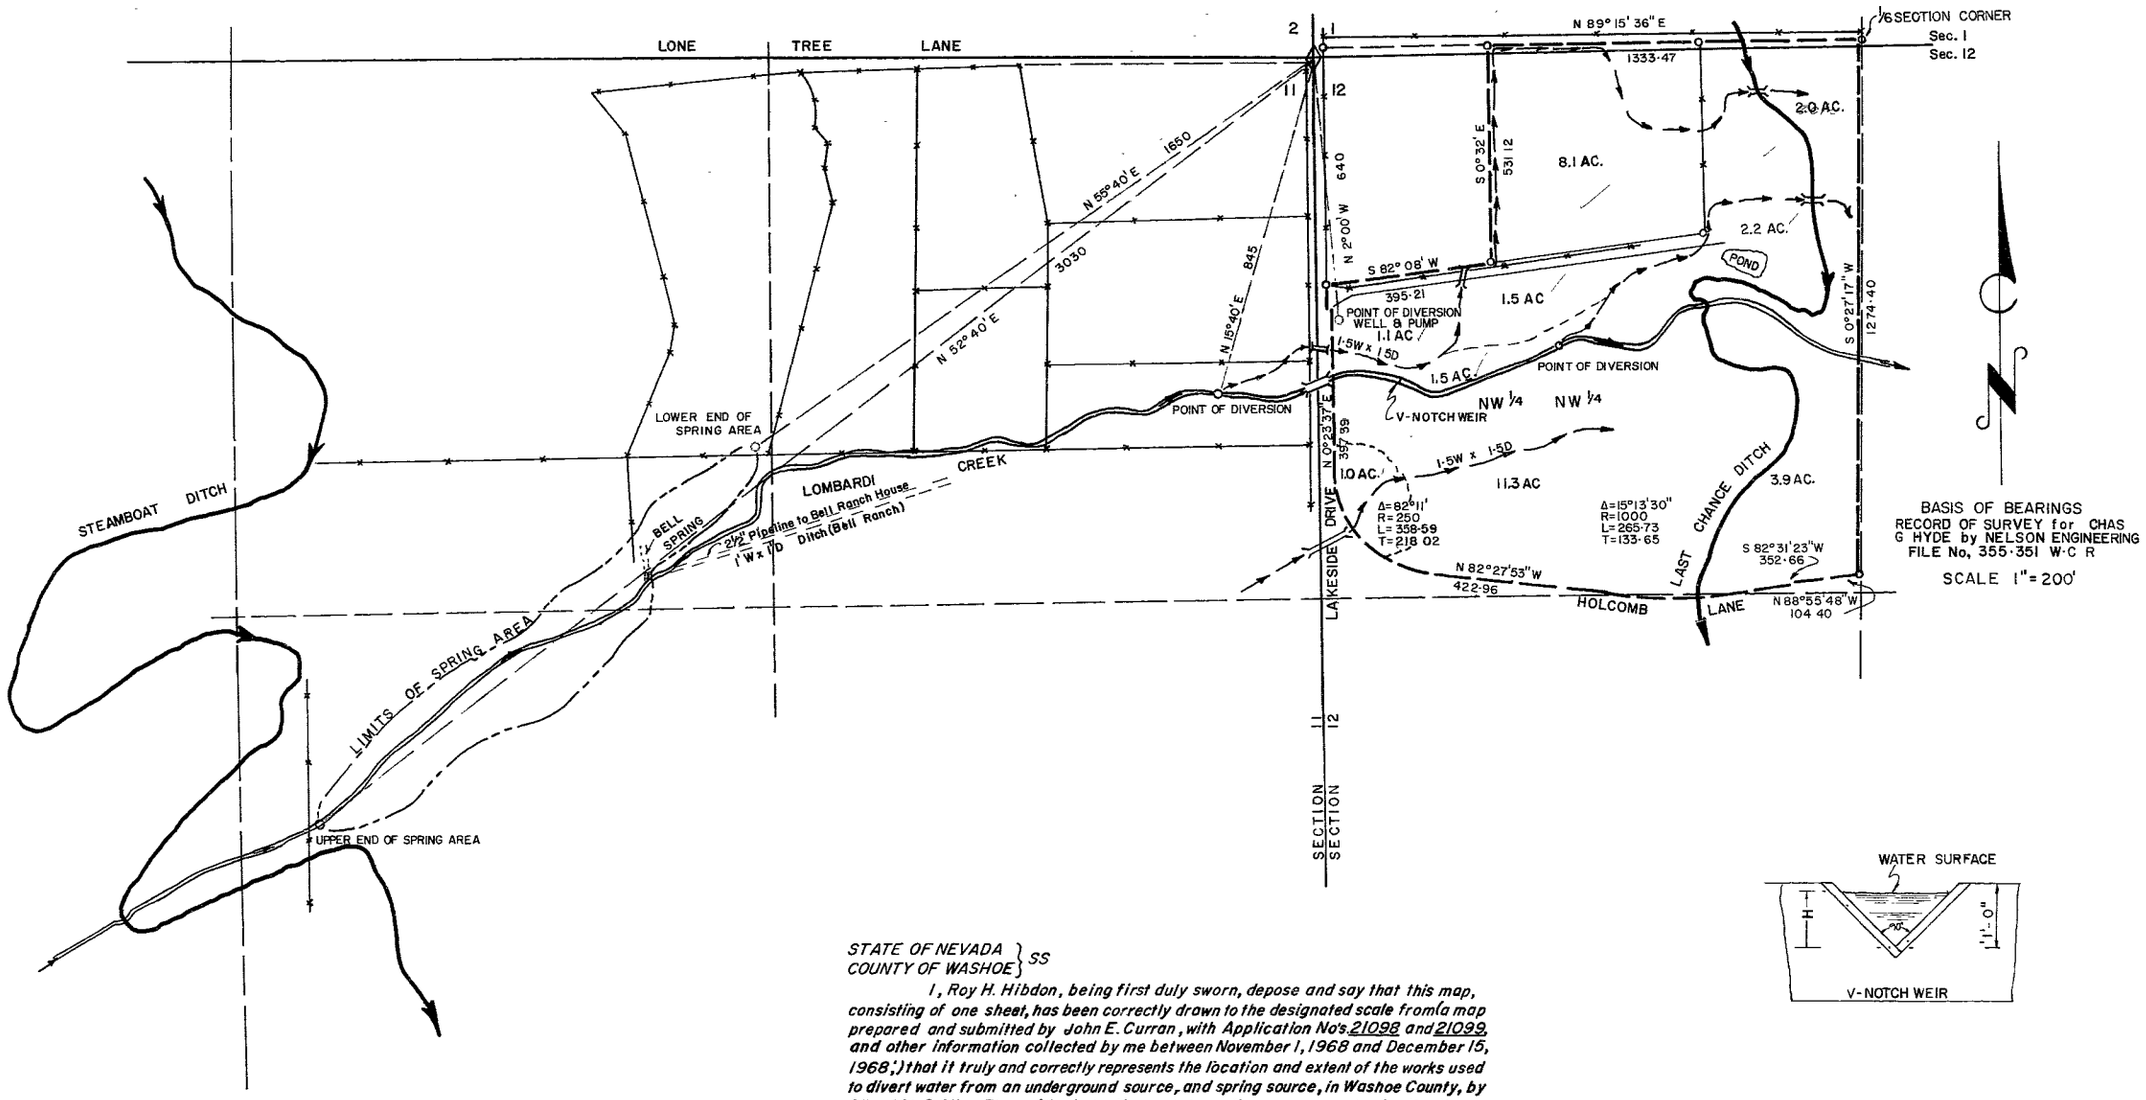

STATE OF NEVADA }
COUNTY OF WASHOE } SS

I, Roy H. Hibdon, being first duly sworn, depose and say that this map, consisting of one sheet, has been correctly drawn to the designated scale from a map prepared and submitted by John E. Curran, with Application No's. 21098 and 21099, and other information collected by me between November 1, 1968 and December 15, 1968; that it truly and correctly represents the location and extent of the works used to divert water from an underground source, and spring source, in Washoe County, by (Paul M. & Alice Elcano) for irrigation and domestic purposes under Application No's. 21098 and 21099. That the point of diversion, the location, size of the diverting channel, location and description of all measuring devices, the location and extent of lands owned or controlled by the applicant upon which water applied for under Application No's. 21098 and 21099 is used, together with the area and kind of culture within the place of use, and the location and names of all other works or streams which are crossed by or connected with said works are fully and correctly designated hereon.

Roy H. Hibdon
ROY H HIBDON
STATE WATER RIGHT SURVEYOR No. 370

Subscribed and sworn to before me this 16th day of Jan., 1969

Vesta Rich Bohall

VESTA RICH BOHALL
NOTARY PUBLIC, STATE OF NEVADA
WASHOE COUNTY
My Commission Expires April 16, 1969

OFFICE
STATE ENGINEER
1969 JAN 17 PM 1 07

FILED
JAN 17 1969
STATE ENGINEER'S OFFICE

98 CERTIFICATE No 7088 ISSUED 7-15-69
99 CERTIFICATE No 7089 ISSUED 7-15-69

MAP

TO ACCOMPANY PROOF OF BENEFICIAL USE UNDER APPLICATION No.'S 21098 & 21099
FOR IRRIGATION & DOMESTIC PURPOSES
BY PAUL M. & ALICE ELCANO
FROM AN UNDERGROUND SOURCE & SPRING SOURCE
WASHOE COUNTY, NEVADA

WALTERS, BALL, HIBDON & SHAW
CIVIL ENGINEERING CONSULTANTS
RENO NEVADA

DEC. 15, 1968
JOB 10 H 68

21099 21098