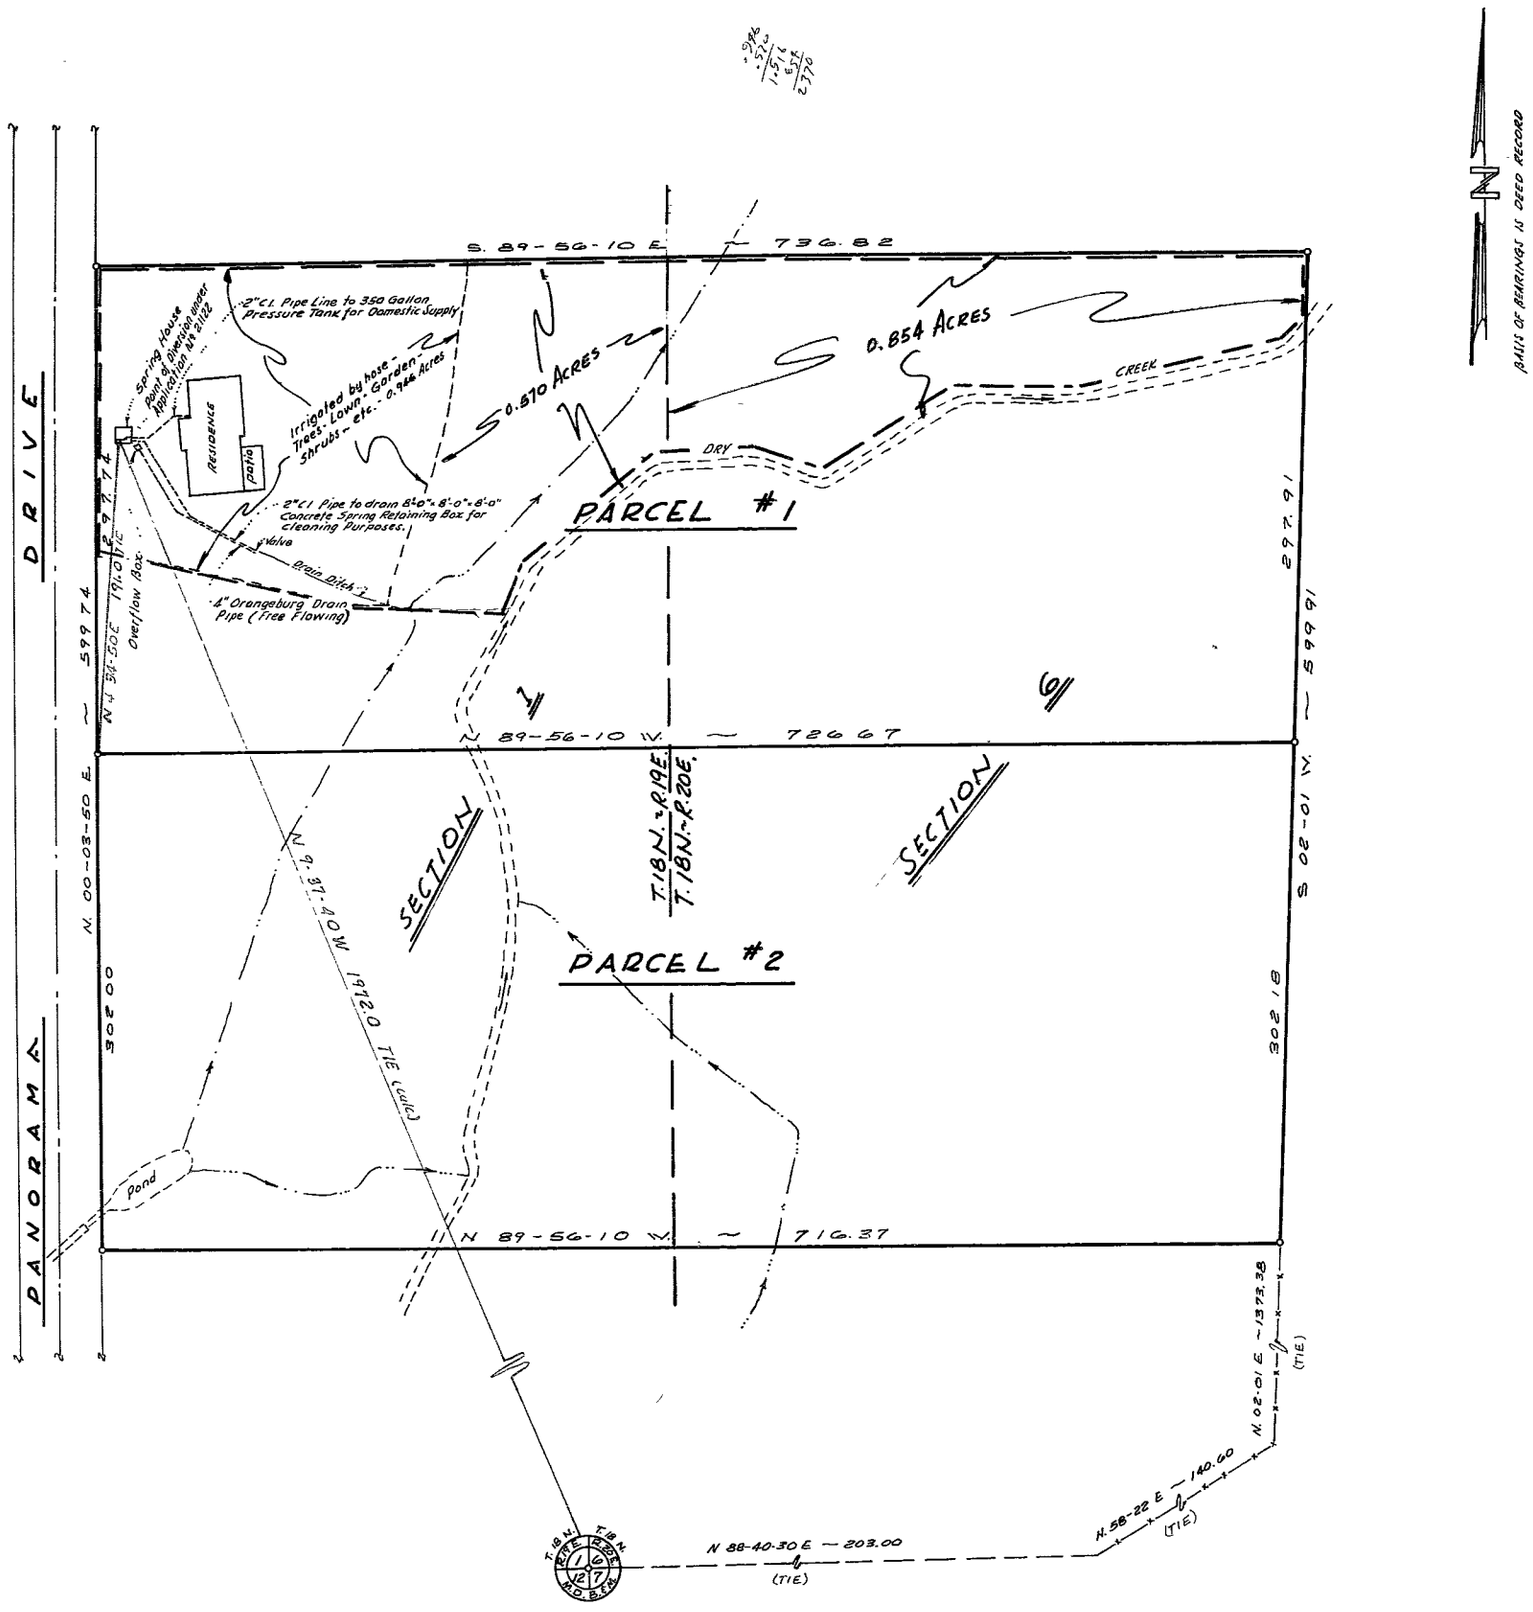

MAP OF LANDS OWNED BY APPLICANT
SCALE: 1" = 50'

BASIS OF BEARINGS IS DEED RECORD

STATE OF NEVADA ss
COUNTY OF WASHOE

I, Eugene B. Longfield being first duly sworn, depose and say that this map, consisting of 1 sheet inclusive, has been correctly drawn to the designated scale from field notes of a survey made by me on the 29th day of November, 1966, that it truly and correctly represents the location and extent of the works used to divert water from an unamed springs in Washoe County, by William D. Phillips for irrigation and domestic purposes under application No 21122; that the point of diversion, the location, size of diverting channel, location and description of all measuring devices, the location and extent of lands owned or controlled by the applicant upon which water applied for under application No. 21122 is used, together with the area and kind of culture, in each 40-acre subdivision, and the location and names of all other works or streams which are crossed, by or connected with said works are fully and correctly designated thereon

Eugene B. Longfield
STATE WATER RIGHT SURVEYOR

PROFESSIONAL ENGINEER STATE OF NEVADA EUGENE B. LONGFIELD NO 886

Subscribed and sworn to before me this 30 day of November 1966.

Yvonne E. Upson
NOTARY PUBLIC IN AND FOR WASHOE COUNTY
STATE OF NEVADA

YVONNE E UPSON
Notary Public — State of Nevada
Washoe County
My Commission Expires June 10 1970

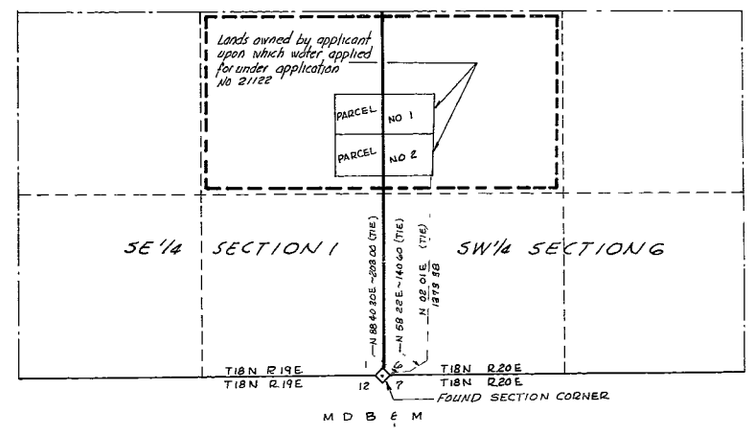

SECTION DIAGRAM
SCALE: 1" = 600'

0 300 600 1200 1800 2400

CULTURAL MAP TABULATION

section	subdivision	Township	Range	cultivated Acreage	Description of Culture	Date of first Culture
1	NE 1/4, SE 1/4	T 18 N	R 19 E	1.516	Alfalfa Pasture	
6	NW 1/4, SW 1/4	T 18 N	R 20 E	0.884	pasture	

FILED
Nov. 30, 1966
STATE ENGINEER'S OFFICE

1966 NOV 30 PM 1 16

CERTIFICATE No. 6150 ISSUED January 23, 1967

MAP
TO ACCOMPANY PROOF OF BENEFICIAL USE
UNDER APPLICATION NO. 21122
FOR IRRIGATION AND DOMESTIC PURPOSES
BY WILLIAM D PHILLIPS
FROM AN UNAMED SPRINGS

Prepared By
Longfield Engineering
Reno, Nevada

21122