AREA	SECTION	SUBDIVISION	TOWNSHIP	RANGE	CULTIVATED ACREAGE	DESCRIPTION OF CULTIVATION	DATE OF FIRST CULTURE
1	11	NW4 NW4	21 S.	53 E.	5.50 Ac	MIXED GRAIN	
2	11	NE4 NW4	21 S.	53 E.	34.52 Ac	MIXED GRAIN	
3	11	SW4 NW4	21 S.	53 E.	8.46 Ac	MIXED GRAIN	
4	11	SE4 NW4	21 S.	53 E.	9.07 Ac	MIXED GRAIN	
					TOTAL 57.55 Acres		

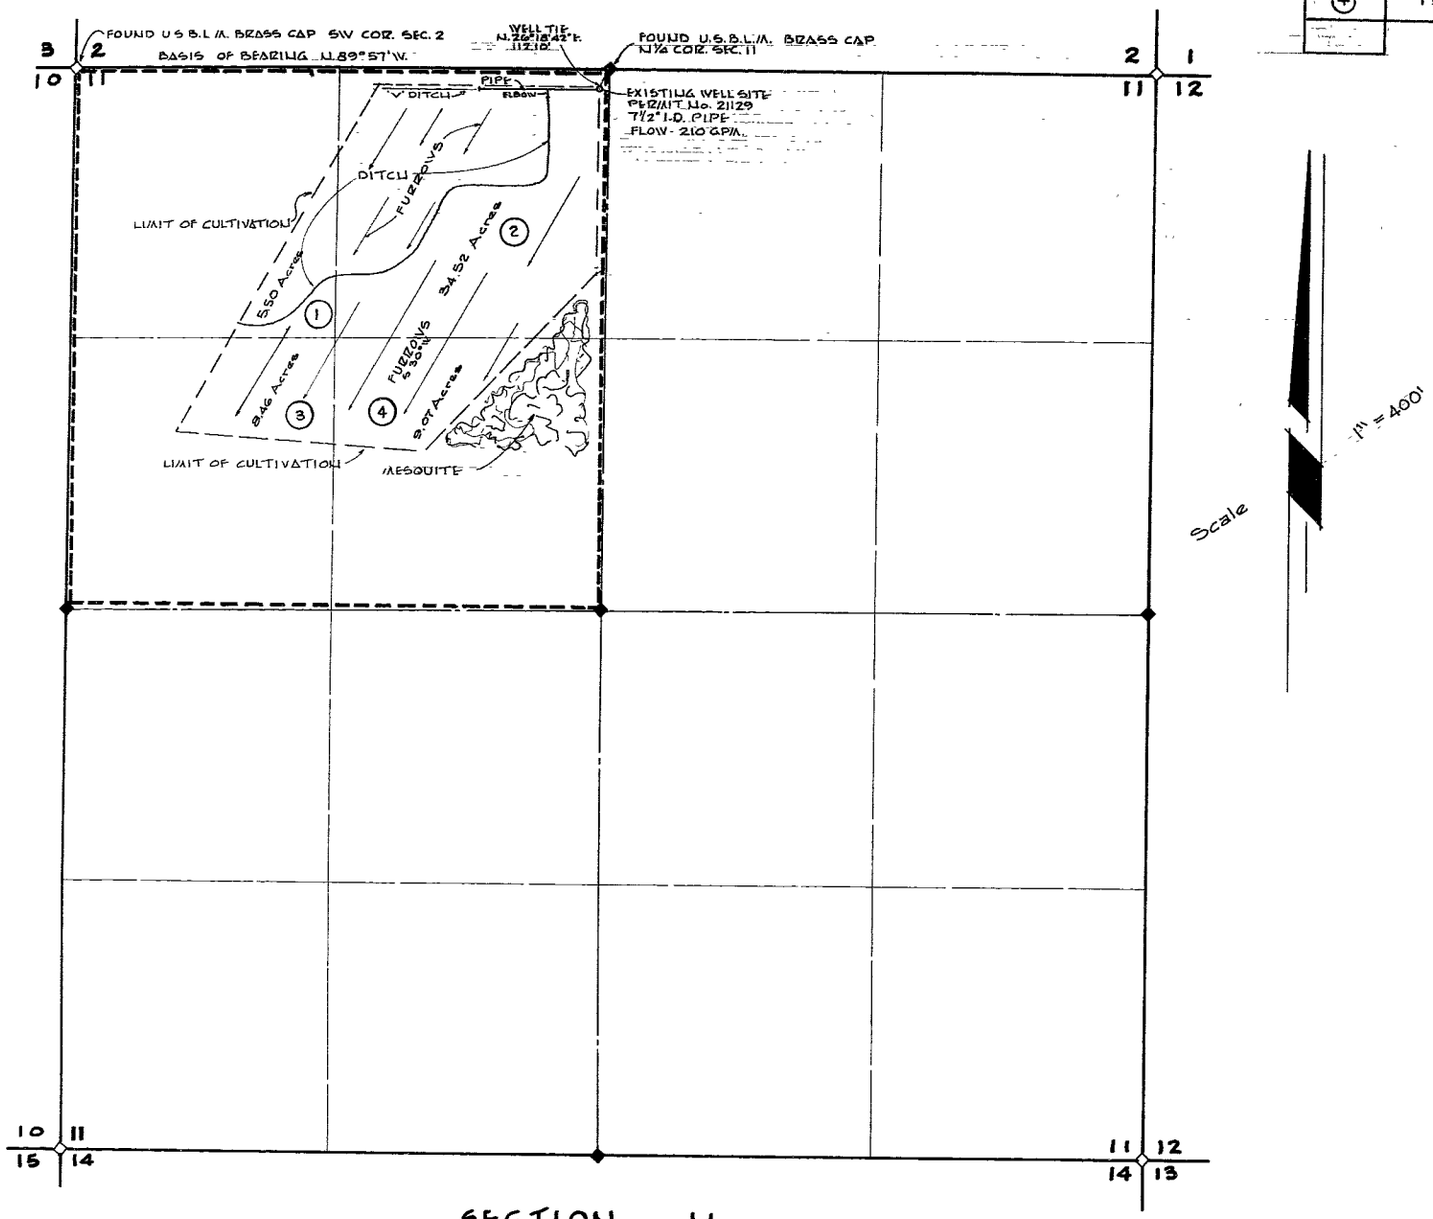

Scale 1" = 400'

SECTION 11

T. 21 S., R. 53 E., M.D.B. & M.

NYE COUNTY NEVADA

STATE OF NEVADA
COUNTY OF CLARK } ss

I, RICHARD J. BAUGHMAN, BEING FIRST DULY SWORN, DEPOSE AND SAY THAT THIS MAP CONSISTING OF ONE SHEET HAS BEEN CORRECTLY DRAWN TO THE DESIGNATED SCALE FROM FIELD NOTES OF A SURVEY MADE UNDER MY SUPERVISION AND DIRECTION BETWEEN THE 21st AND 22nd DAYS OF JANUARY 1970, THAT IT TRULY AND CORRECTLY REPRESENTS THE LOCATION AND EXTENT OF THE WORKS USED TO DIVERT WATER FROM AN UNDERGROUND SOURCE IN NYE COUNTY BY CLOVER BURSON FOR IRRIGATION AND DOMESTIC PURPOSES UNDER APPLICATION NO. 21129 THAT THE POINT OF DIVERSION, THE LOCATION AND DESCRIPTION OF ALL MEASURING DEVICES, THE LOCATION AND EXTENT OF LANDS OWNED OR CONTROLLED BY THE APPLICANT UPON WHICH WATER APPLIED FOR UNDER APPLICATION NO. 21129 IS USED TOGETHER WITH THE AREA AND KIND OF CULTURE IN EACH 40 ACRE SUBDIVISION AND THE LOCATION AND NAMES OF ALL OTHER WORKS OR STREAMS WHICH ARE CROSSED BY OR CONNECTED WITH SAID WORKS ARE FULLY AND CORRECTLY DESIGNATED THEREON.

REGISTERED LAND SURVEYOR
Richard J Baughman
No 2162
STATE OF NEVADA

RICHARD J. BAUGHMAN
STATE WATER RIGHT SURVEYOR
CERT. NO. 350

SUBSCRIBED AND SWORN TO BEFORE ME THIS 2 DAY OF FEBRUARY, 1970

Notary Public - State of Nevada
Clark County
LIDIA C. HAUGHT
My Commission Expires Sept 9, 1973

Lidia C. Haught
NOTARY PUBLIC IN AND FOR CLARK COUNTY, NEVADA

FILED
Feb 4, 1970
STATE ENGINEER'S OFFICE

21129 CERTIFICATE NO. 7360 ISSUED 5-19-70
Amended Cert issued 6-1-73

RECEIVED
FEB 6 1970
DIV. OF WATER RESOURCES
BRANCH OFFICE
LAS VEGAS, NEVADA

SCALE 1" = 400'

MAP TO ACCOMPANY PROOF OF BENEFICIAL USE UNDER PERMIT NO. 21129

FOR: IRRIGATION & DOMESTIC PURPOSES

BY: CLOVER BURSON

FROM: AN UNDERGROUND SOURCE IN THE PAHRUMP VALLEY BASIN, NYE COUNTY, NEV.

LEAVITT & ASSOCIATES
CONSULTING ENGINEERS - LAND SURVEYORS
536 EAST SAHARA AVENUE LAS VEGAS, NEVADA

BK. 7 PG. 140

21129