Sec.	Sub-division	Twp.	Range	Diff. Acreage	Description
36	[illegible]	21 S	53 E	37.7	Grasses

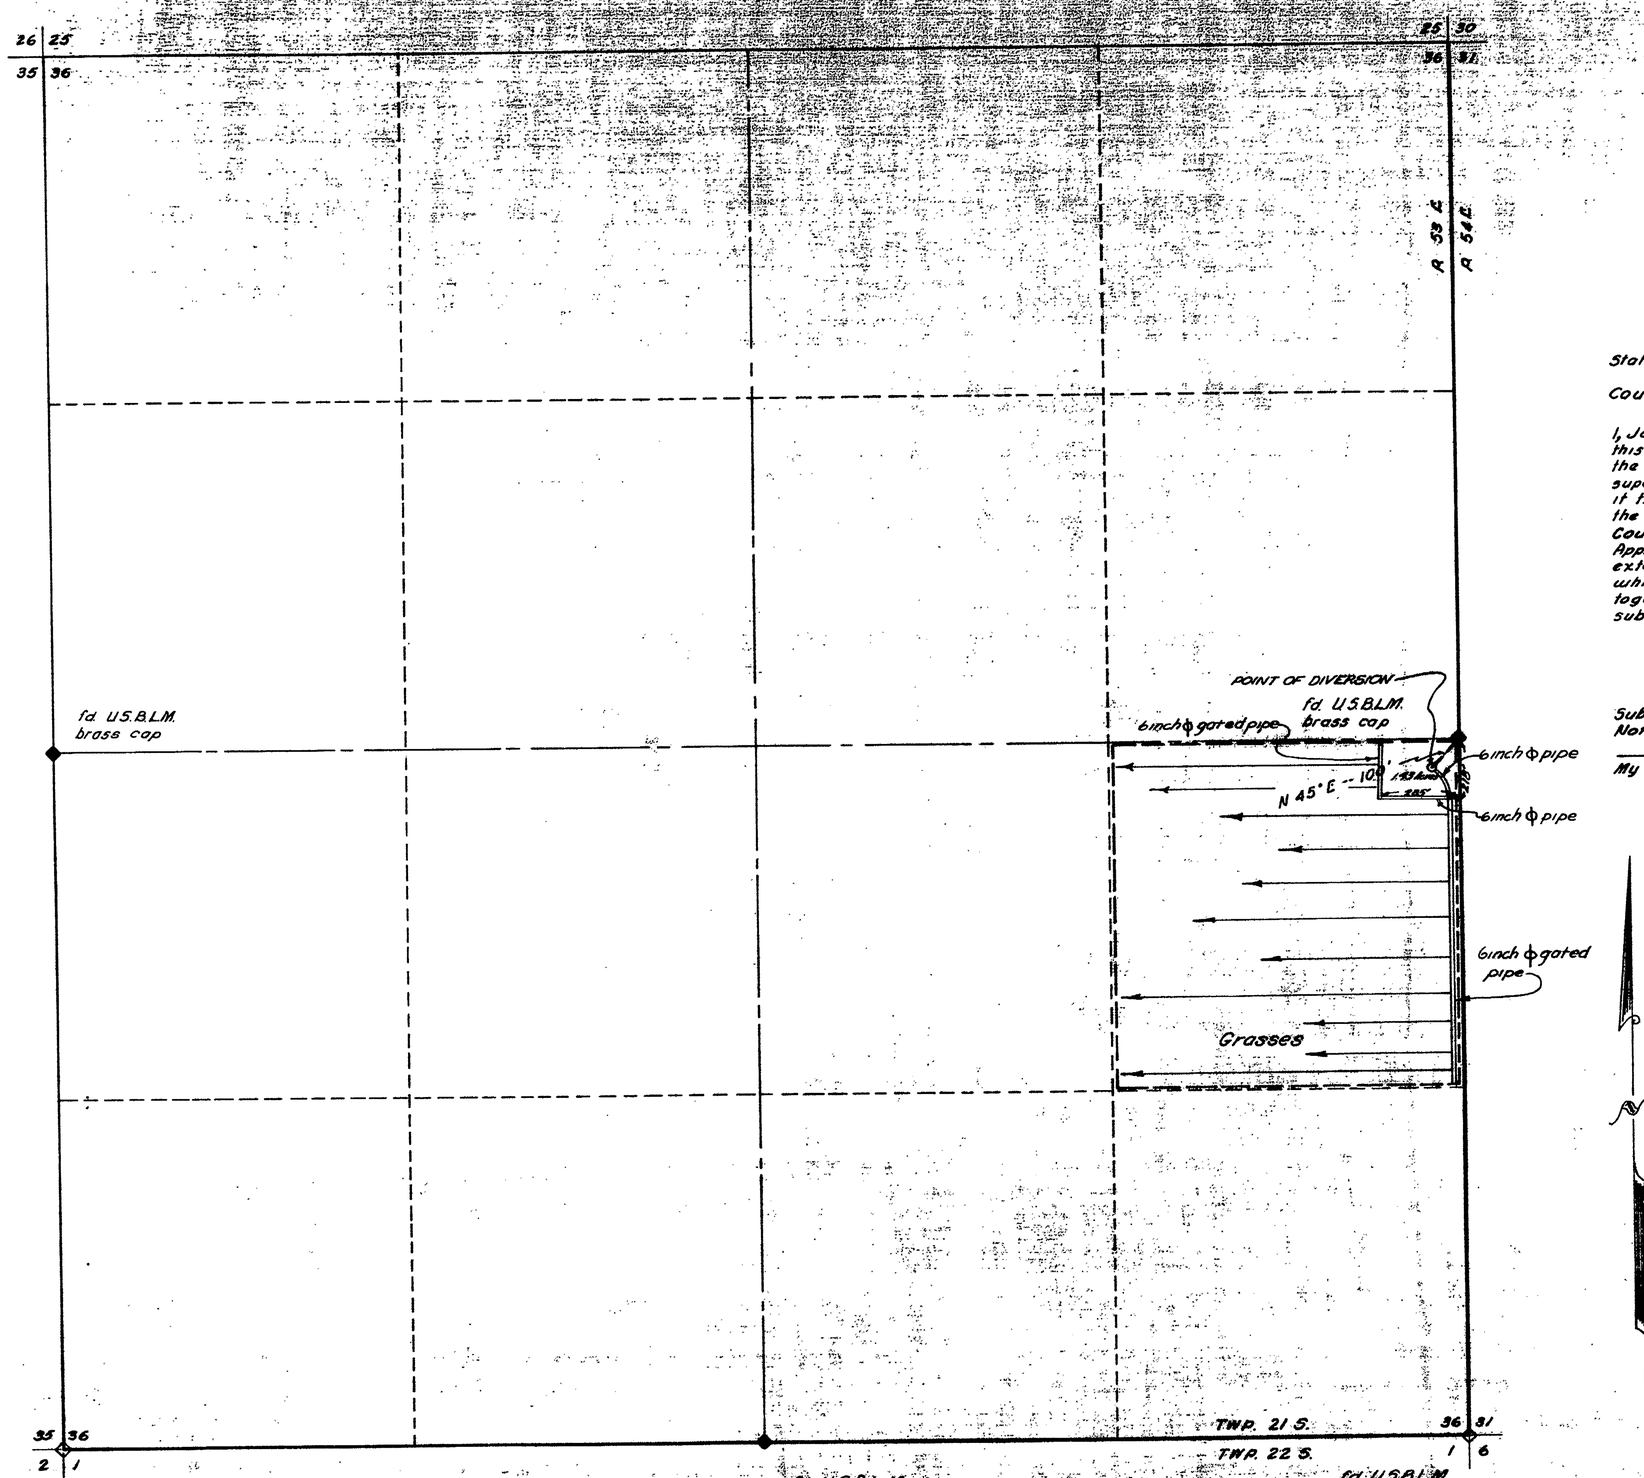

State of Nevada }
County of Clark } SS.

I, James V. Olm, being first duly sworn, depose and say that this map, consisting of one sheet, has been correctly drawn to the designated scale from field notes of a survey made under my supervision and direction on the 19th day of Sept., 1970; that it truly and correctly represents the location and extent of the works used to divert water from an underground source in Nye County, by David Allison for irrigation purposes under Application No. 21147. That the point of diversion, the location and extent of lands owned or controlled by the applicant upon which water applied for under Application No. 21147 is used, together with the area and kind of culture in the 40-acre subdivision are fully and correctly designated hereon.

James V. Olm
State Water Right Surveyor No 323

Subscribed and sworn to before me this 6 day of Feb, 1971.
Notary Public in and for Clark County, Nevada.
Le Roy Whipple
My commission Expires Apr 25 1974

LE ROY WHIPPLE
NOTARY PUBLIC - NEVADA
COUNTY OF CLARK
My Commission Expires
April 25, 1974

Scale: 1" = 300'

MAP TO ACCOMPANY PROOF OF BENEFICIAL USE UNDER APPLICATION NO. 21147 FOR IRRIGATION BY DAVID ALLISON FROM AN UNDERGROUND SOURCE

James V. Olm R.L.S. 1552

FILED
JUL 1 1971
STATE ENGINEER'S OFFICE

OFFICE
STATE ENGINEER

CERTIFICATE NO. 7732 ISSUED 2-23-72

See Relinquishment Map