Section	Subdivision	Town-ship	Range	Cultivated acreage	Description of culture	Date of first Culture
4	NW¼ NE¼	15 N.	50 E.	28.0 Acs.	Oat Hay	
4	NE¼ NE¼	15 N.	50 E.	18.0 "	" "	
4	SW¼ NE¼	15 N.	50 E.	39.0 "	" "	
4	SE¼ NE¼	15 N.	50 E.	5.2 "	" "	
4	SE¼ NE¼	15 N.	50 E.	16.1 "	Alfalfa	
4	NW¼ SE¼	15 N.	50 E.	17.0 "	"	
4	NW¼ SE¼	15 N.	50 E.	19.3 "	Oat Hay	
4	NE¼ SE¼	15 N.	50 E.	10.0 "	Alfalfa	
4	SW¼ SE¼	15 N.	50 E.	19.0 "	"	
4	SW¼ SE¼	15 N.	50 E.	3.7 "	Oat Hay	
4	SE¼ SE¼	15 N.	50 E.	2.3 "	Alfalfa	
		Total Acreage		177.6 Acs.		

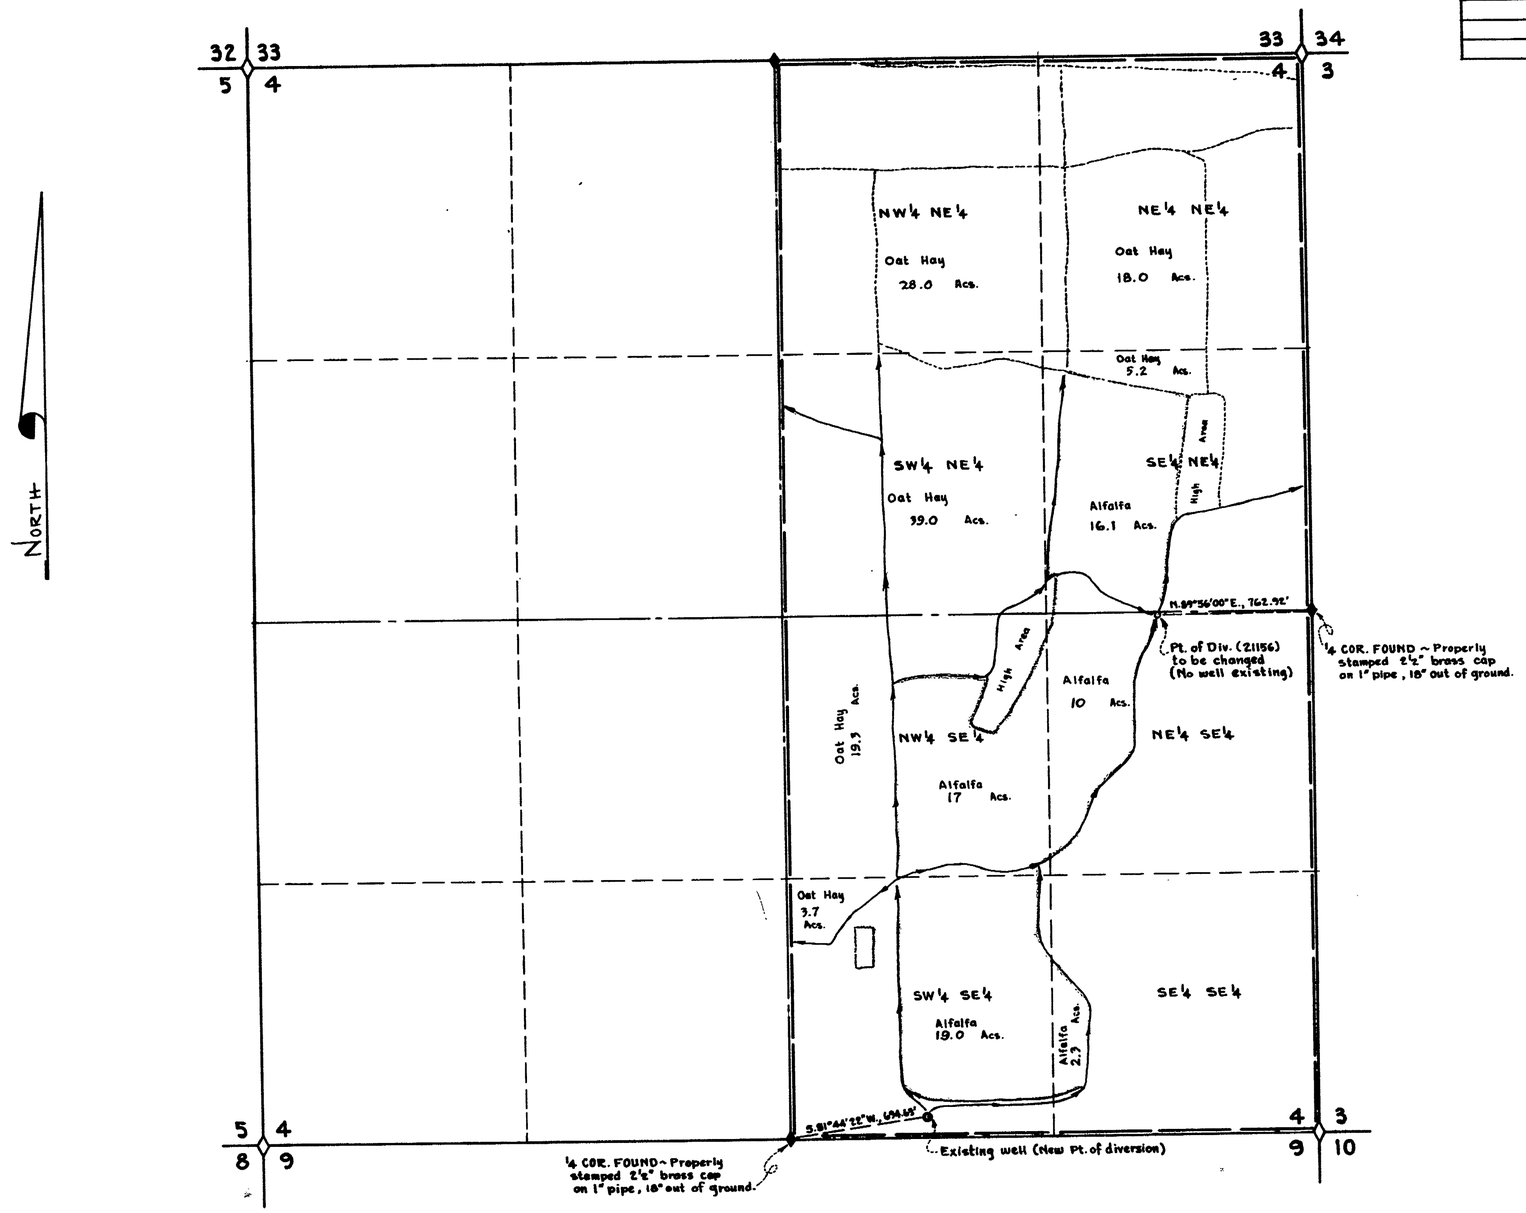

T. 15 N., R. 50 E., M.D.B. & M.

STATE OF NEVADA
COUNTY OF WHITE PINE } S.S.

I, Wallace T. Boundy, being first duly sworn, depose and say that this map, consisting of one sheet, has been correctly drawn to the designated scale from field notes of a survey made under my supervision and direction, between the 8 th and 10th days of October, 1970; that it truly and correctly represents the proposed location and extent of the works used to divert water from underground sources in Eureka County, by Domingo B. Segura for irrigation purposes under Application No. 21156. That the point of diversion, the location, size of the diverting channel, location and description of all measuring devices, the location and extent of lands owned or controlled by the applicant upon which water applied for under Application No. 21156 is used, together with the area and kind of culture in each 40-acre subdivision, and the location and names of all other works or streams which are crossed by or connected with said works are fully and correctly designated thereon.

Wallace T. Boundy
State Water Right Surveyor

Subscribed and sworn to before me this 28th day of October, 1970

Jeanie Boundy
Notary Public in and for White Pine County, Nevada.
My commission expires Sept. 8, 1970

400 0 400 800 1200
Scale ~ 1" = 400'

25854

OFFICE
STATE ENGINEER
1972 NOV 13 AM 11 16

FILED
NOV 3 1970
STATE ENGINEER'S OFFICE

OFFICE
STATE ENGINEER
1970 NOV 3 AM 9 05

CERTIFICATE No. 7995 ISSUED 1-11-73

MAP TO ACCOMPANY
APPLICATION TO CHANGE
POINT OF DIVERSION
& PROOF OF BENEFICIAL USE
UNDER APPLICATION No. 21156

FOR IRRIGATION
BY DOMINGO B. SEGURA
FROM UNDERGROUND SOURCES

BOUNDY & FRASER, INC., ELY, NEV. OCT. 1970

25854 Mc-21156