SECTION	SUBDIVISION	TOWNSHIP	RANGE	CULTIVATED ACREAGE	DESCRIPTION OF CULTIVATION	DATE OF FIRST CULTURE
8	NE¼ SW¼	T. 20 S.	R. 53 E.	22.38 AC.	BARLEY	MARCH 1970
8	NW¼ SW¼	T. 20 S.	R. 53 E.	22.04 AC.	BARLEY	MARCH 1970

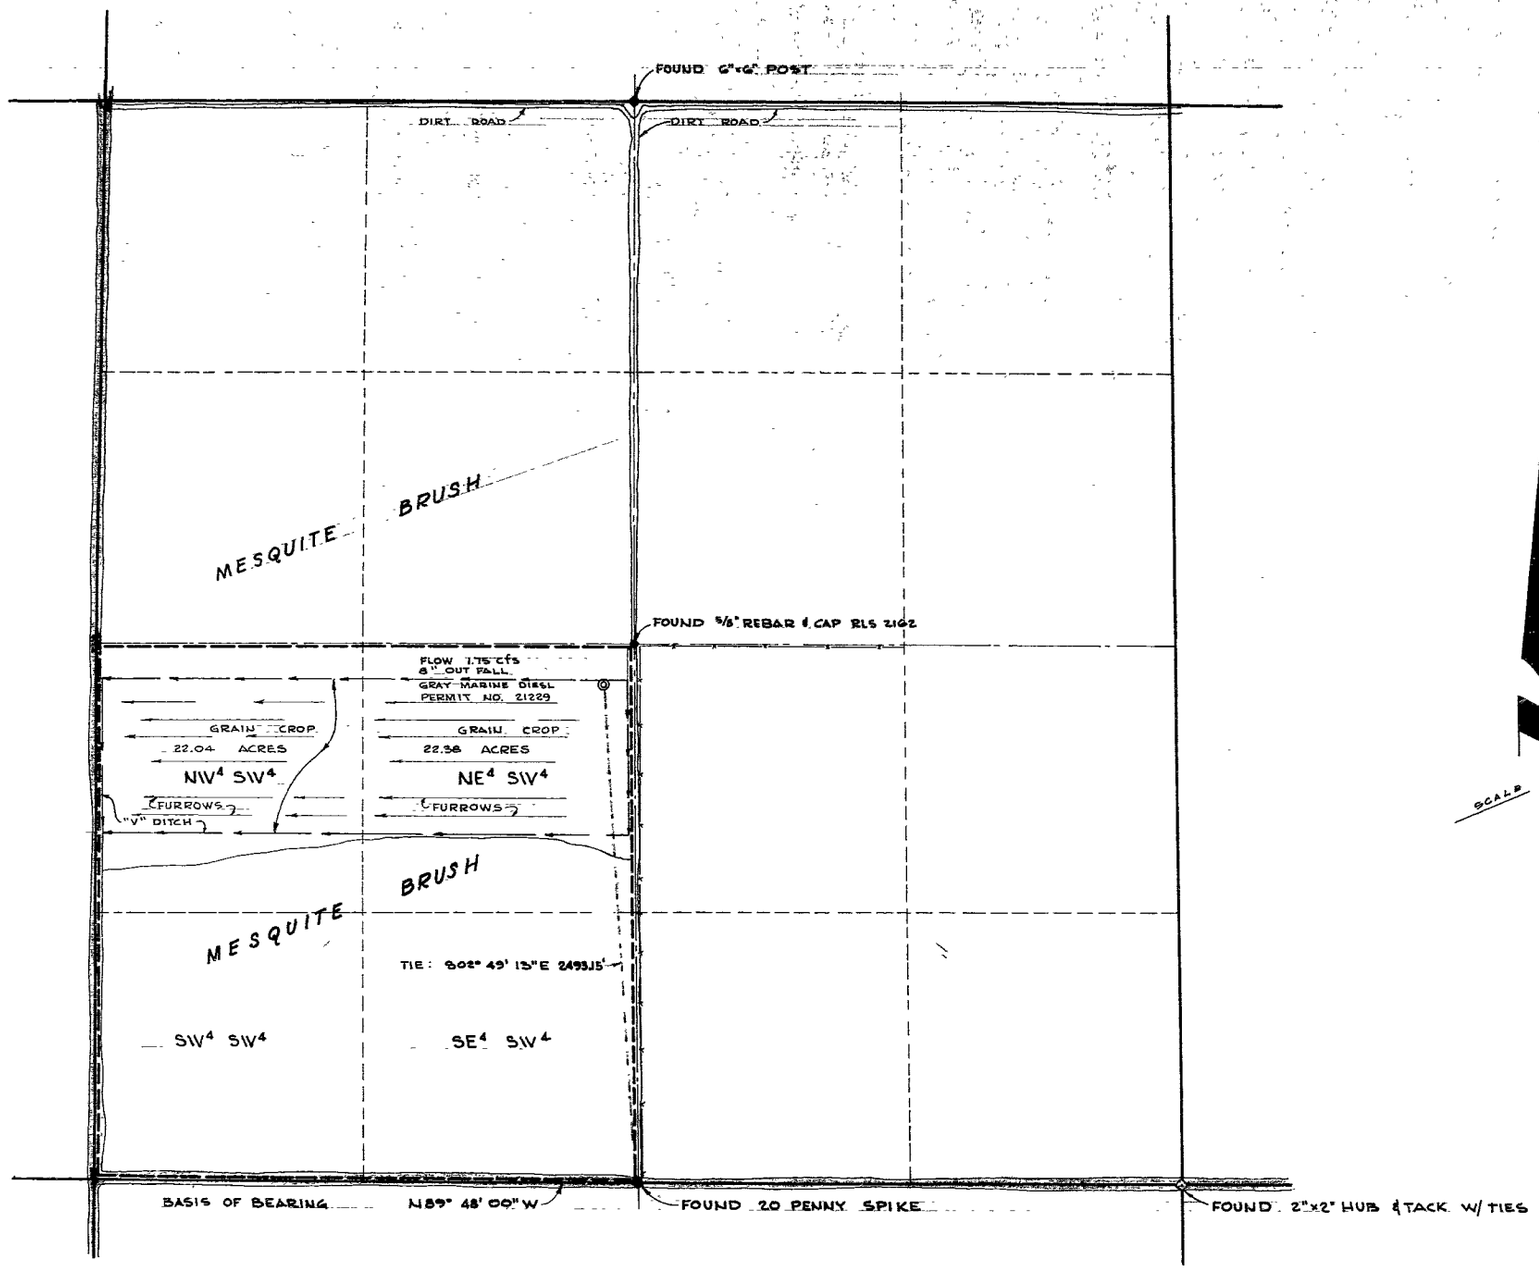

SECTION 8

T. 20 S., R. 53 E. M.D.B.&M.

NYE COUNTY, NEVADA

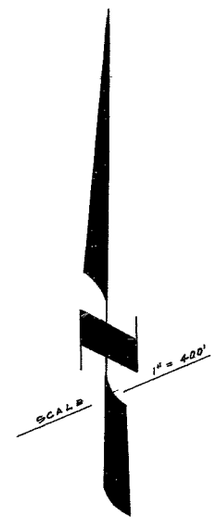

STATE OF NEVADA
County of Clark } ss

I, Richard J. Baughman, being first duly sworn, depose and say that this map consisting of 1 sheet, has been correctly drawn to the designated scale from field notes of a survey made under my supervision, and direction, between the 4th and 5th days of March 1970, that it truly and correctly represents the location and extent of the works used to divert water from underground sources in Nye County by W. J. Williams for Irrigation & Domestic purposes for Application No. 21229 that the point of diversion, the location, size & grades of the diverting channel, location & description of all measuring devices, the location & extent of the lands owned or controlled by the applicant upon which water applied for under Application No. 21229 is used together with the area and kind of culture in each 40 acre subdivision, and the location and names of all other works of streams which are crossed by or connected with said works are fully and correctly designated thereon.

Richard J. Baughman
State Water Right Surveyor
Certificate No. 350

Subscribed and sworn to before me this 2nd day of July, 1970.

Lidia C. Haught
Notary Public in and for Clark County, Nevada

Notary Public State of Nevada
My Commission Expires Sept. 9, 1972

REGISTERED PROFESSIONAL ENGINEER

0 400 800 1200 1600
Scale: 1" = 400'

CERTIFICATE No. 7483 ISSUED 11/12/70

FILED
JUL 7 1970
STATE ENGINEER'S OFFICE

1970 JUL 7 AM 1 46

MAP TO ACCOMPANY PROOF OF BENIFICIAL USE UNDER PERMIT No. 21229

BY : W. J. WILLIAMS
FOR : IRRIGATION AND DOMESTIC PURPOSES
FROM : UNDERGROUND SOURCE IN PAHRUMP VALLEY BASIN, NYE COUNTY, NEVADA

LEAVITT & ASSOCIATES
CIVIL ENGINEERS • MINING ENGINEERS • LAND SURVEYORS
536 EAST SAHARA AVE. LAS VEGAS, NEVADA 89105
702-735-0230

21229