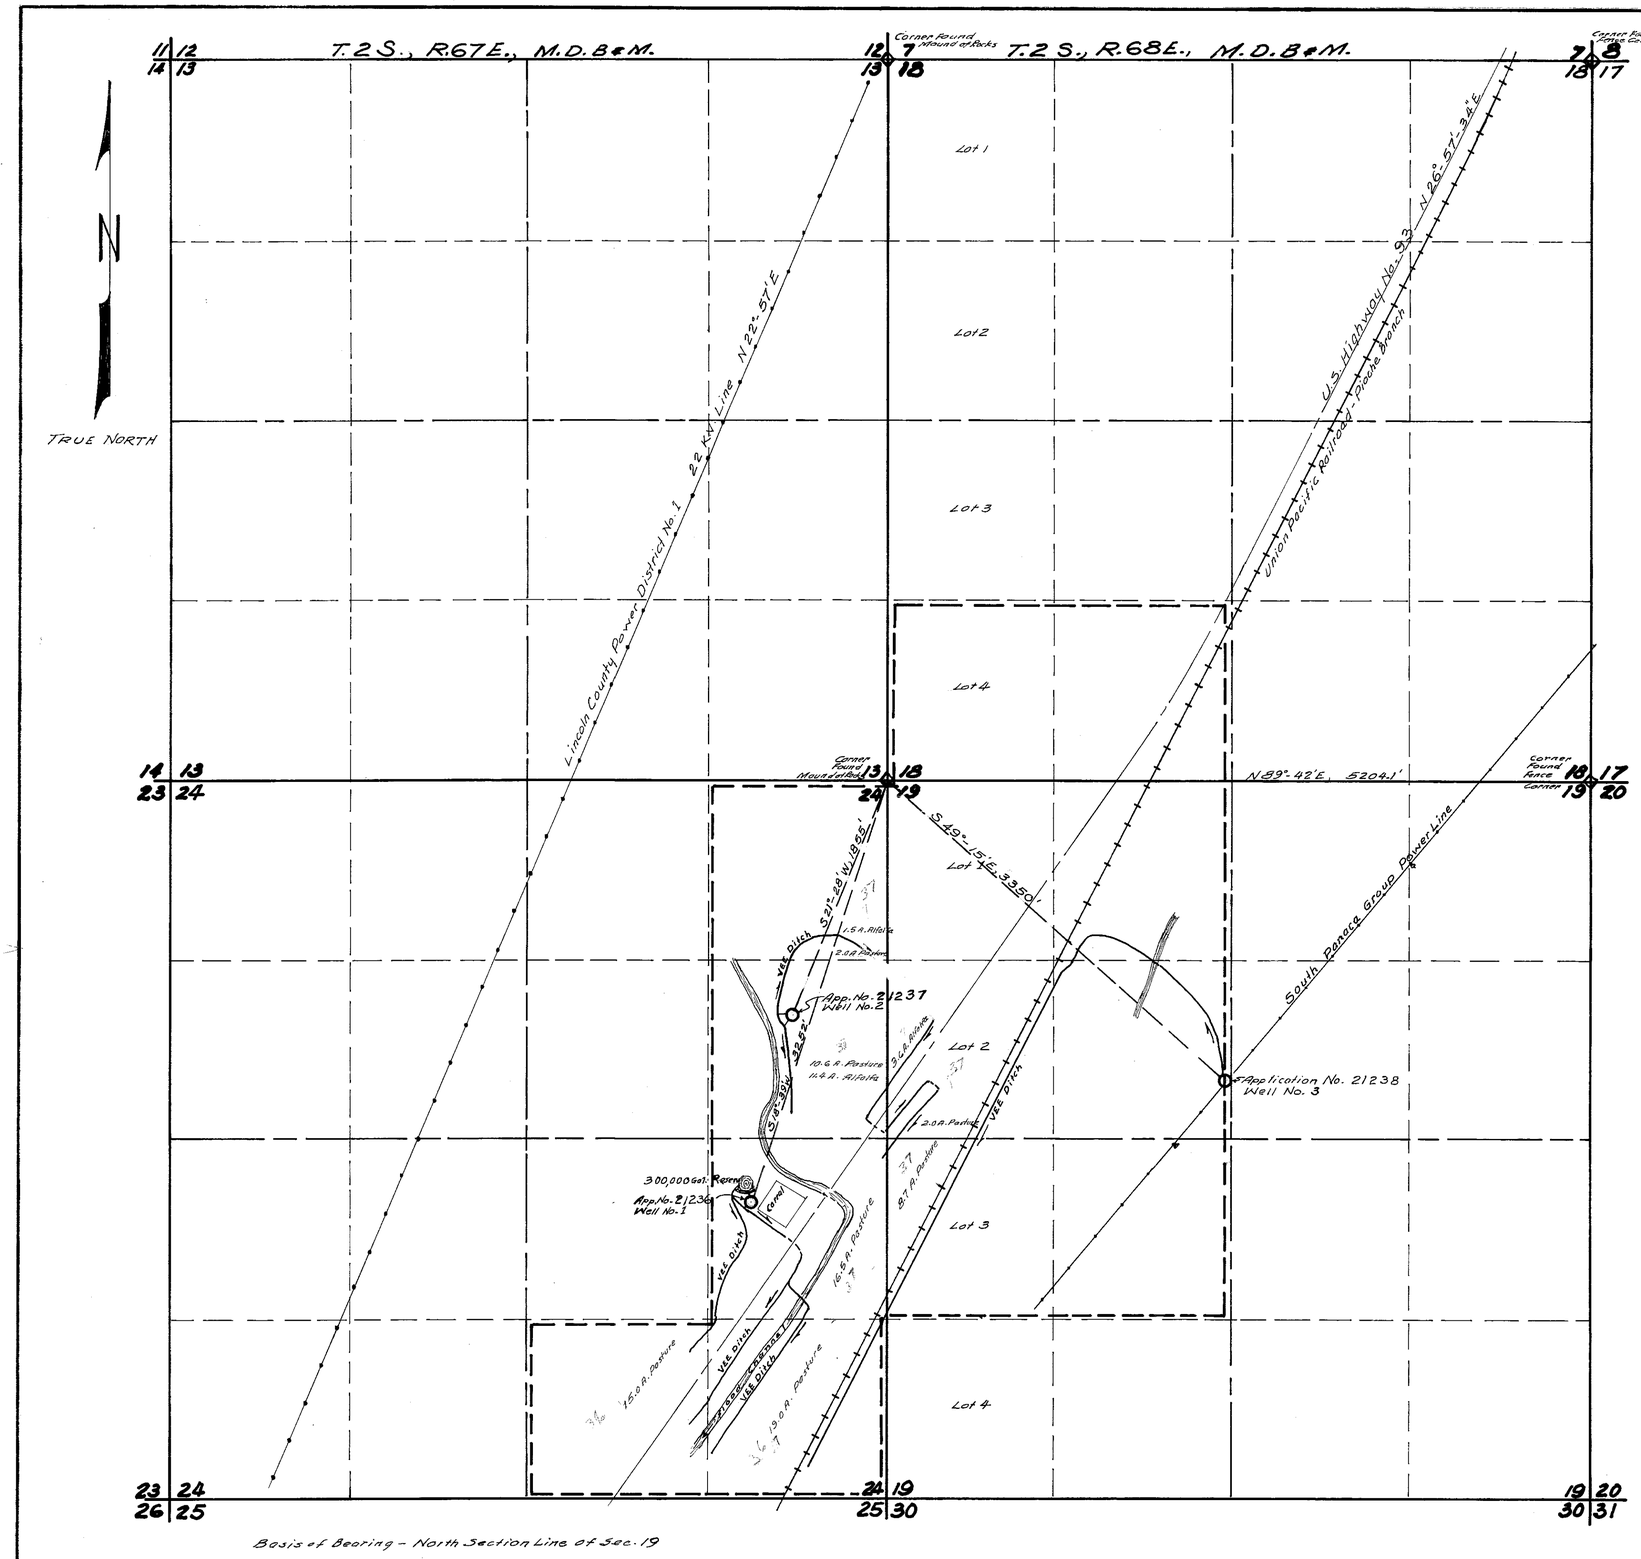

Basis of Bearing - North Section Line of Sec. 19

Cultural Map Tabulation

Section	Sub-Division	Town-Ship	Range	Cultivated Acreage	Description of Culture	Date of First Culture
24	NE¼ NE¼	2 S	67 E	1.50	Alfalfa	
24	NE¼ NE¼	2 S	67 E	2.00	Pasture	
24	SE¼ NE¼	2 S	67 E	11.40	Alfalfa	
24	SE¼ NE¼	2 S	67 E	10.60	Pasture	
24	SE¼ SE¼	2 S	67 E	19.00	Pasture	
24	SW¼ SE¼	2 S	67 E	15.00	Pasture	
24	NE¼ SE¼	2 S	67 E	16.50	Pasture	
19	SW¼ NW¼	2 S	68 E	3.60	Alfalfa	
19	SW¼ NW¼	2 S	68 E	2.00	Pasture	
19	NW¼ SW¼	2 S	68 E	8.70	Pasture	

STATE OF NEVADA }
COUNTY of LINCOLN } SS.

I, Reginald G. Lee, being first duly sworn, depose and say that this map, consisting of One Sheet, has been correctly drawn to the designated scale from field notes of a survey made by me, between the 26 day of February, and the 16 day of March, 1968; that it truly and correctly represents the proposed location and extent of the work used to divert water from Underground Source in **LINCOLN COUNTY**, by **ROY KURT** for irrigation purposes under **APPLICATIONS Nos. 21236, 21237, 21238.** That the point of diversion, the location, size of the diverting channel, location and description of all measuring devices, the location and extent of lands owned or controlled by the applicant upon which water applied for under **Applications Nos. 21236, 21237, 21238 is used,** together with the area and kind of culture in each 40-acre subdivision, and the location and names of all other works or streams which are crossed by or connected with said works are fully and correctly designated thereon.

Reginald G. Lee
State Water Right Surveyor

Subscribed and Sworn to before me
this 11th day of MARCH, 1968.
Colleen Flinspach
Notary Public

COLLEEN FLINSPACH
Notary Public — State of Nevada
Lincoln County
My Commission Expires Sept. 20, 1969

0 600' 1200' 1800' 2400' 3000'
Scale: 1" = 600'

FILED
MAR 28 1968
STATE ENGINEER'S OFFICE

CERTIFICATE No. 6810 ISSUED 10-16-68

CERTIFICATE No. 6811 ISSUED 10-16-68

MAP

TO ACCOMPANY PROOF OF BENEFICIAL USE UNDER APPLICATION Nos. 21236, 21237, 21238 FOR IRRIGATION BY ROY KURT FROM UNDERGROUND SOURCE

86487 71389 21237 21236 File Under