Section	Subdivision	Township	Range	Acres	Culture
2	NW¼ SE¼	28 N.	38 E.	28.3	Prepared
"	NE¼ SE¼	"	"	19.2	"
"	SE¼ SE¼	"	"	24.8	"
"	" "	"	"	6.0	Oats (1967)
"	SW¼ SE¼	"	"	1.7	" "
"	" "	"	"	28.4	Prepared
11	NW¼ NE¼	"	"	20.3	"
"	" "	"	"	7.9	Oats (1967)
"	NE¼ NE¼	"	"	27.9	" "
"	SE¼ NE¼	"	"	5.9	" "
"	" "	"	"	20.6	Prepared
"	SW¼ NE¼	"	"	25.0	"
"	" "	"	"	1.5	Oats (1967)
Total				217.5	

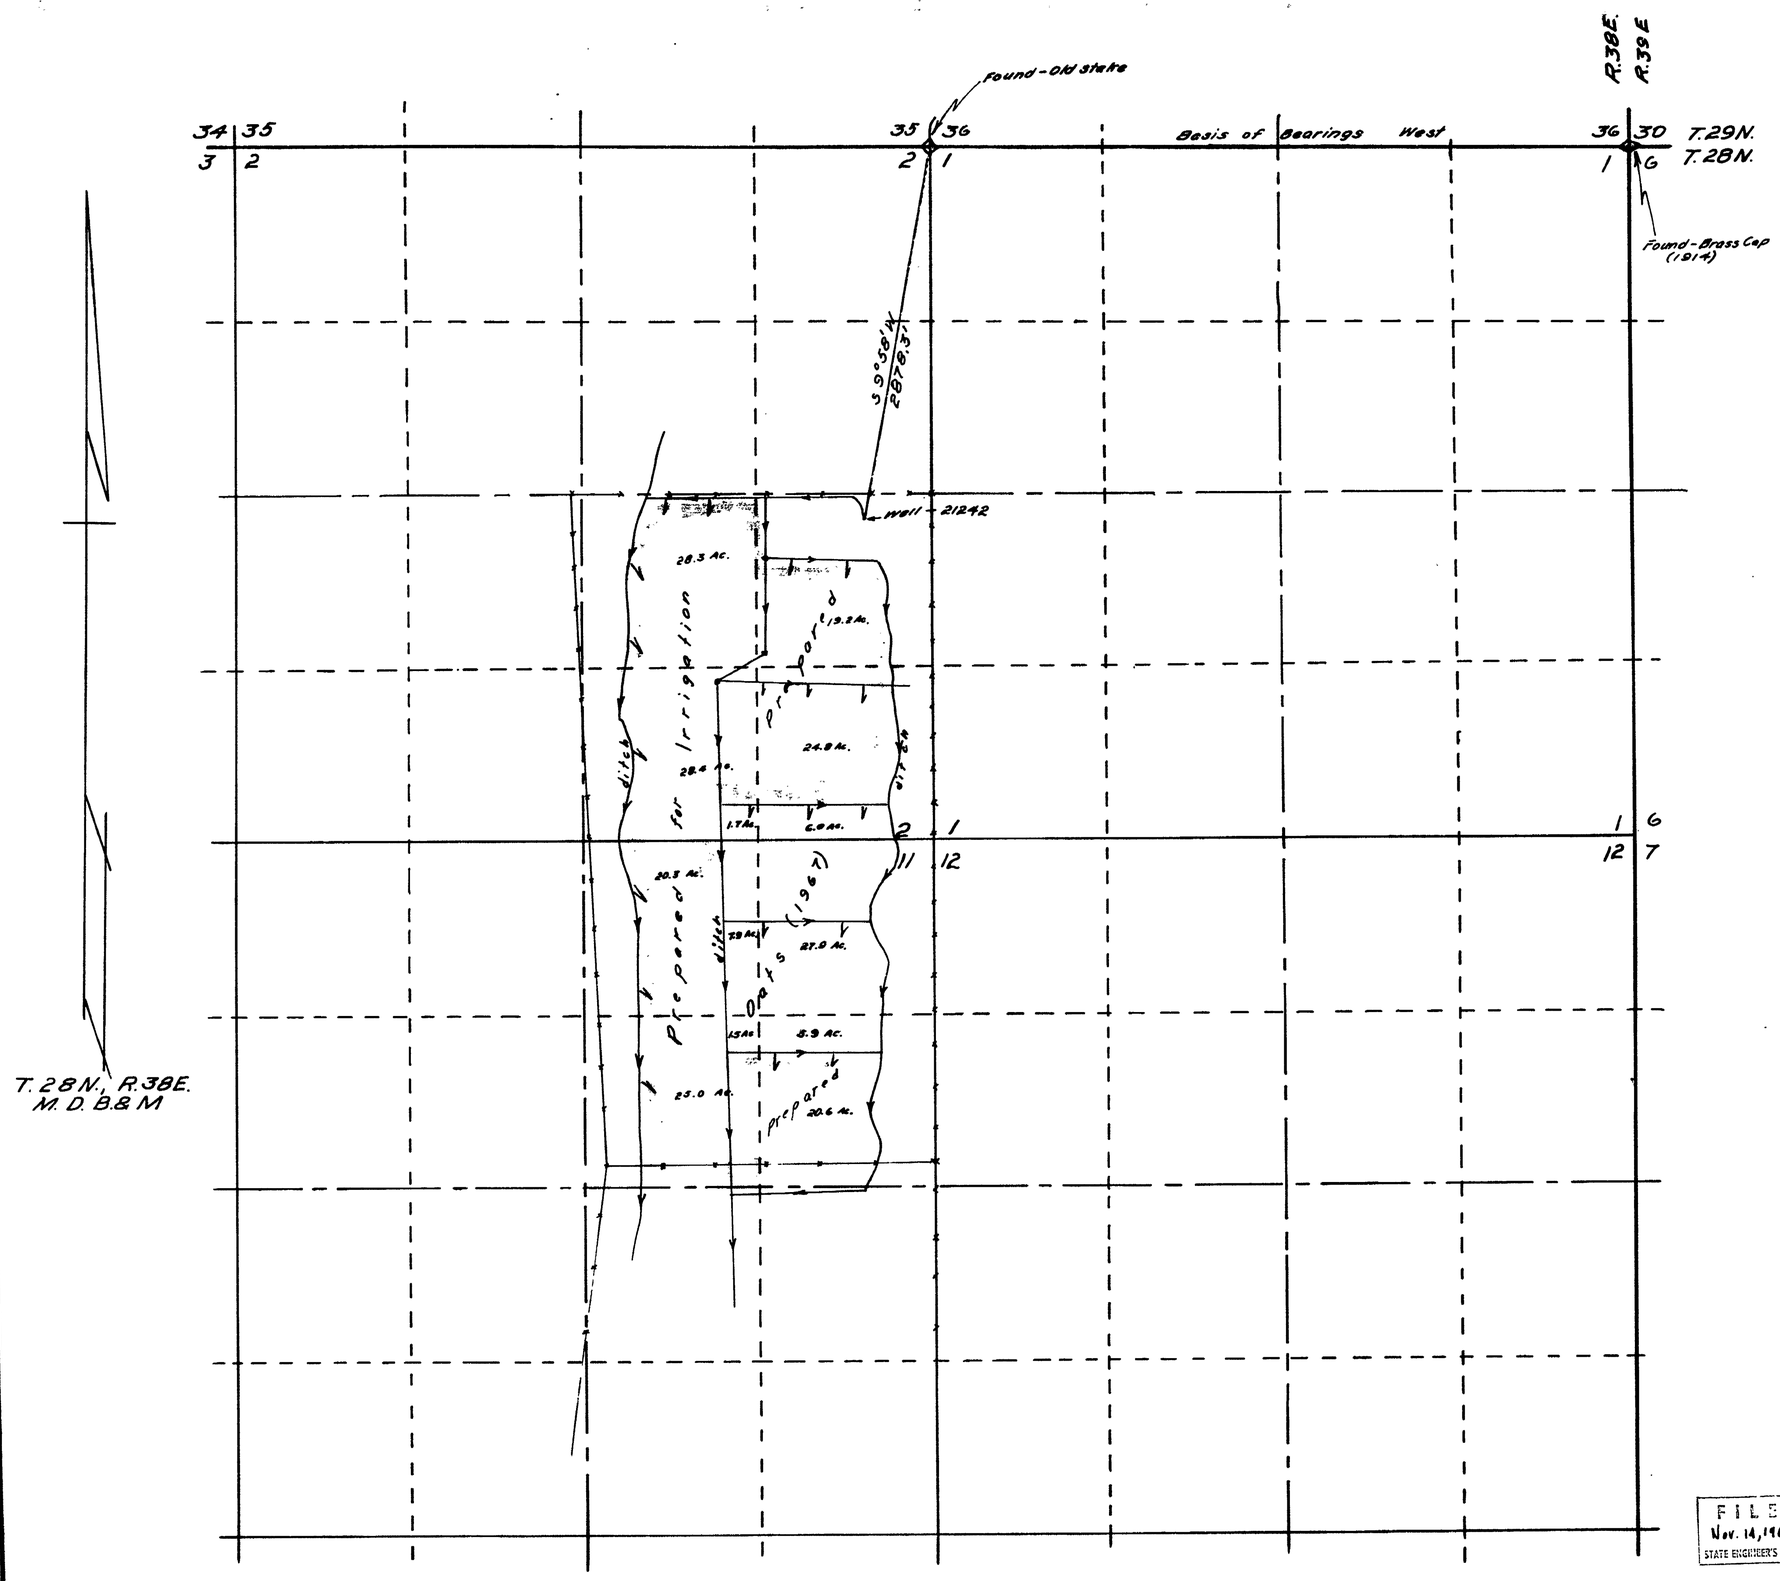

STATE OF NEVADA
COUNTY OF HUMBOLDT } S.S.

I, J.R. Caldwell, being first duly sworn, depose and say that this map has been correctly drawn to the designated scale from field notes of a survey made by me on the 1st day of November, that it truly and correctly represents the location and extent of the works used to divert water from underground in Pershing County by Manuel Chabagno. That all other works which are crossed by or connected with said works and the boundary, area and kind of culture of land irrigated are correctly shown and designated hereon.

J R Caldwell
State Water Right Surveyor #276

REGISTERED LAND SURVEYOR - STATE OF NEVADA
J. R. CALDWELL
No. 626

Subscribed and sworn to before me this 11th day of November, 1969.

Carol M. Acree

CAROL M. ACREE
Notary Public - State of Nevada
Humboldt County
My Commission Expires July 26, 1971

Scale 1" = 600'

600 0 600 1200 1800 2400

FILED
Nov. 14, 1969
STATE ENGINEER'S OFFICE

OFFICE
STATE ENGINEER
1969 NOV 14 AM 9 58

21242 - CERTIFICATE No. 7298 ISSUED 8-3-70

MAP TO ACCOMPANY PROOF OF BENEFICIAL USE

UNDER APPLICATION 21242
BY Manuel Chabagno
FOR Irrigation & Domestic
FROM Underground
IN Pershing County, Nevada

21242