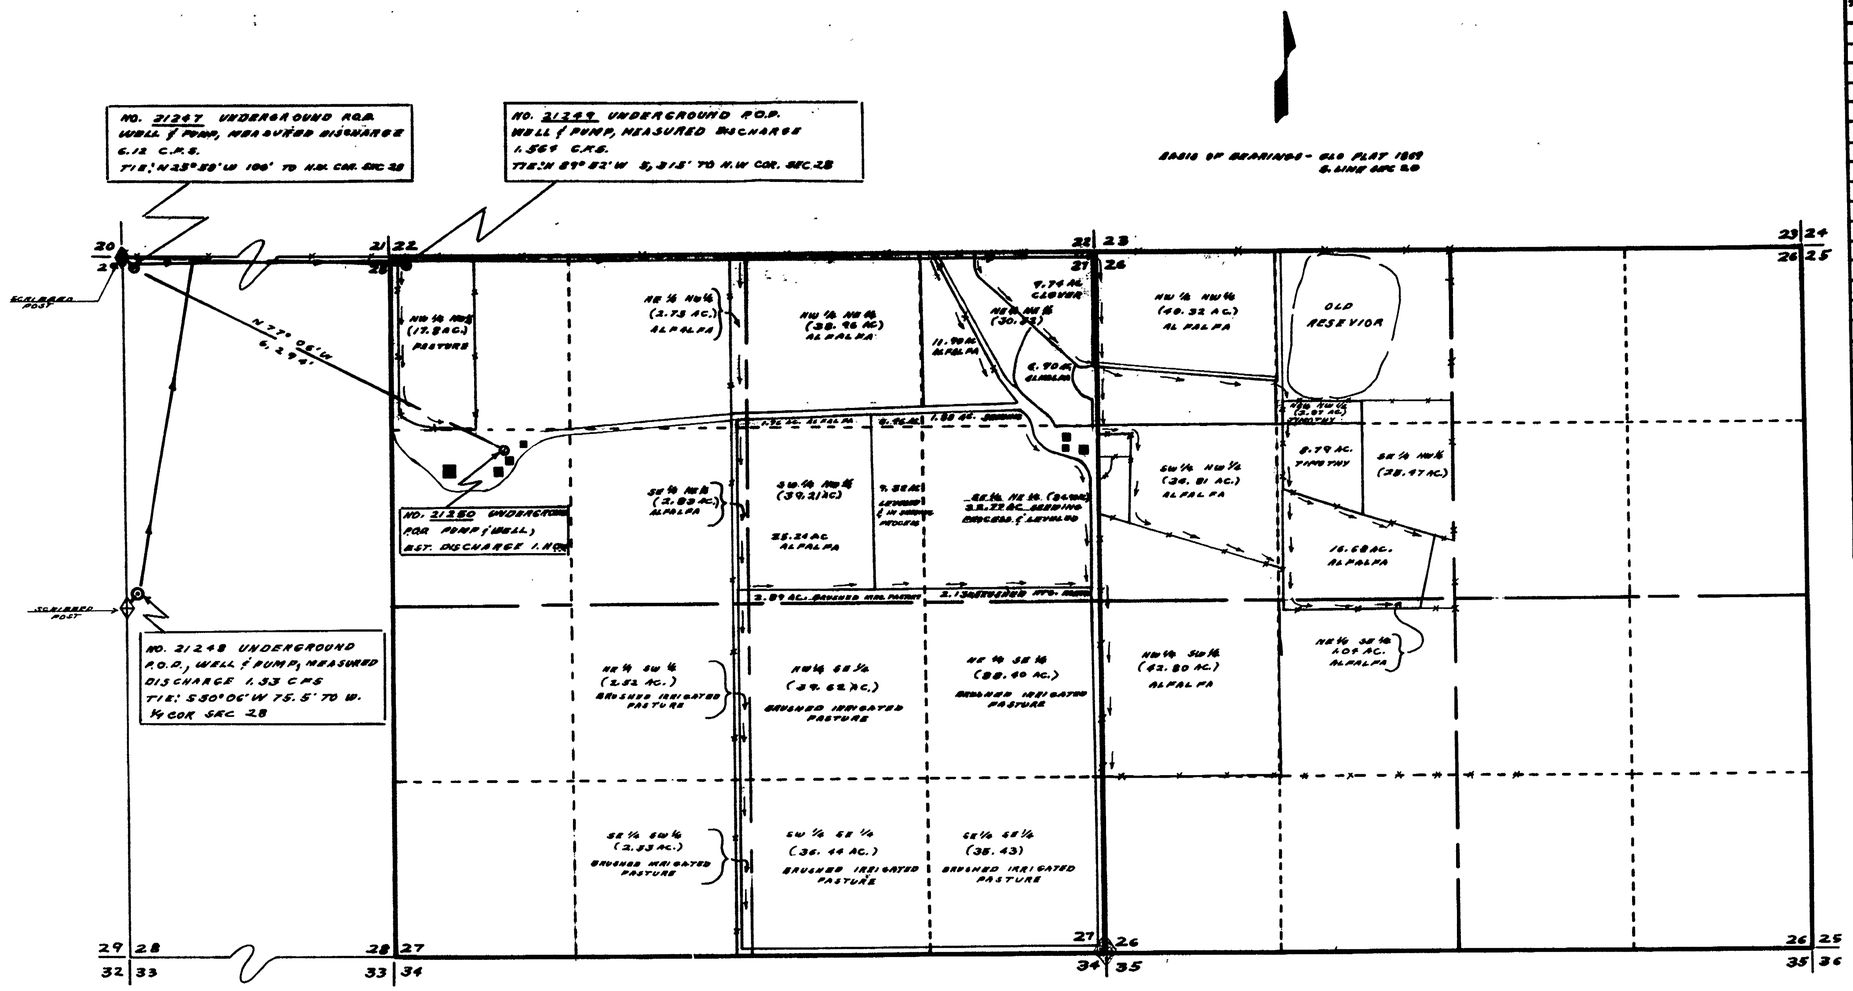

CULTURAL MAP TABULATION

SECTION	SUBDIVISION	TWP.	RGE.	CULTIVATED ACREAGE	DESCRIPTION OF CULTURE	DATE OF 1st CULTURE
27	NW ¼ NW ¼	T30N	R35E	17.8	PASTURE	1967
"	NE ¼ NW ¼	"	"	2.73	ALFALFA	1966
"	SE ¼ NW ¼	"	"	2.83	ALFALFA	1968
"	NW ¼ NE ¼	"	"	38.96	ALFALFA	1966
"	NE ¼ NE ¼	"	"	30.32	CLOVER & ALFALFA	1966
"	SE ¼ NE ¼	"	"	34.90	SOD BOG MEADOW & IRRIG. PASTURE	1968
"	SW ¼ NE ¼	"	"	39.21	ALFALFA LEVELLED PATCHES & IRRIG. PASTURE	1968
"	NW ¼ SE ¼	"	"	39.62	IRRIG. PASTURE	1969
"	NE ¼ SE ¼	"	"	38.40	" "	1969
"	SE ¼ SE ¼	"	"	38.43	" "	1969
"	SW ¼ SE ¼	"	"	36.44	" "	1969
"	SE ¼ SW ¼	"	"	2.33	" "	1969
"	NE ¼ SW ¼	"	"	2.52	" "	1969
26	NW ¼ NW ¼	"	"	40.32	ALFALFA	1967
"	SW ¼ NW ¼	"	"	34.81	ALFALFA	1966
"	NE ¼ NW ¼	"	"	2.87	TIMOTHY	1967
"	SE ¼ NW ¼	"	"	28.47	TIMOTHY ALFALFA	1967
"	NW ¼ SW ¼	"	"	42.80	ALFALFA	1968
"	NE ¼ SW ¼	"	"	1.05	ALFALFA	1968

STATE OF NEVADA

COUNTY OF PERSHING

I, C.H. KETCHAM, BEING FIRST DULY SWORN, DEPOSE AND SAY THAT THIS MAP, CONSISTING OF ONE SHEET HAS BEEN CORRECTLY DRAWN TO THE DESIGNATED SCALE FROM FIELD NOTES OF A SURVEY MADE BY ME ON FEB 17, 1971 AND THAT IT TRULY REPRESENTS THE LOCATION, EXTENT OF THE WORKS USED TO DIVERT WATER FROM A UNDERGROUND SOURCE IN PERSHING COUNTY BY JIMMIE & LEONA FERRARA FOR IRRIGATION PURPOSES UNDER APPLICATION NO. 21247, 21248, 21249, 21250.

THAT THE POINT OF DIVERSION, THE LOCATION, SIZE OF THE DIVERTING CHANNEL, LOCATION AND DESCRIPTION OF ALL MEASURING DEVICES, THE LOCATION AND EXTENT OF LANDS OWNED OR CONTROLED BY THE APPLI WHICH WATER APPLIED FOR UNDER THE ABOVE LISTED APPLICATION IS USED, TOGETHER WITH THE AREA AND KIND OF CULTURE IN EACH 40 ACRE SUBDIVISION, AND THE LOCATION AND NAMES, OF ALL OTHER WORKS OR STREAMS CONNECTED THEREWITH

C.H. Ketcham — C.H. KETCHAM

2-23-71 — DATE

SUBSCRIBED & SWORN BEFORE ME THIS 23rd DAY OF February 1971

Teresa Wells

NOTARY PUBLIC - HUBOLDT CO. NEVADA

TERESA WELLS
Notary Public — State of Nevada
Humboldt County
My Commission Expires Jan. 26, 1974

LEGEND

→ → EARTH DITCH
→ CONCRETE DITCH
■ BUILDINGS

SCALE 1" = 600'

T 30N R 35E M.D.B.&M.

RECEIVED
FEB 24 1971
STATE ENGINEER'S OFFICE

CERTIFICATE No. 7763 ISSUED 3-6-72
CERTIFICATE No. 7764 ISSUED 3-6-72
CERTIFICATE No. 7765 ISSUED 3-6-72
CERTIFICATE No. 7774 ISSUED 3-6-72

FILED
FEB 24 1971
STATE ENGINEER'S OFFICE

MAP TO ACCOMPANY PROOF OF BENEFICIAL USE
UNDER APPLICATION NO: 21247, 21248, 21249, 21250
BY: JIMMIE & LEONA FERRARA
FROM: UNDERGROUND
DATE: 2-23-71

21250 21249 21248 21247