Section	Subdivision	Township	Range	Acres	Culture
34	SW¼SW¼	T.43N.	R36E.	40.0	Meadow Hay
"	SE¼SW¼	"	"	34.1	" "
4	NE¼NE¼	T.42N.	"	35.3	" "
"	SE¼NE¼	"	"	38.0	" "
"	SW¼NE¼	"	"	6.2	" "
"	NE¼SE¼	"	"	17.8	" "
"	NW¼SE¼	"	"	11.2	" "
3	NW¼NW¼	"	"	40.0	" "
"	NE¼NW¼	"	"	25.3	" "
"	SE¼NW¼	"	"	12.5	" "
"	SW¼NW¼	"	"	40.0	" "
	Total			300.4	" "

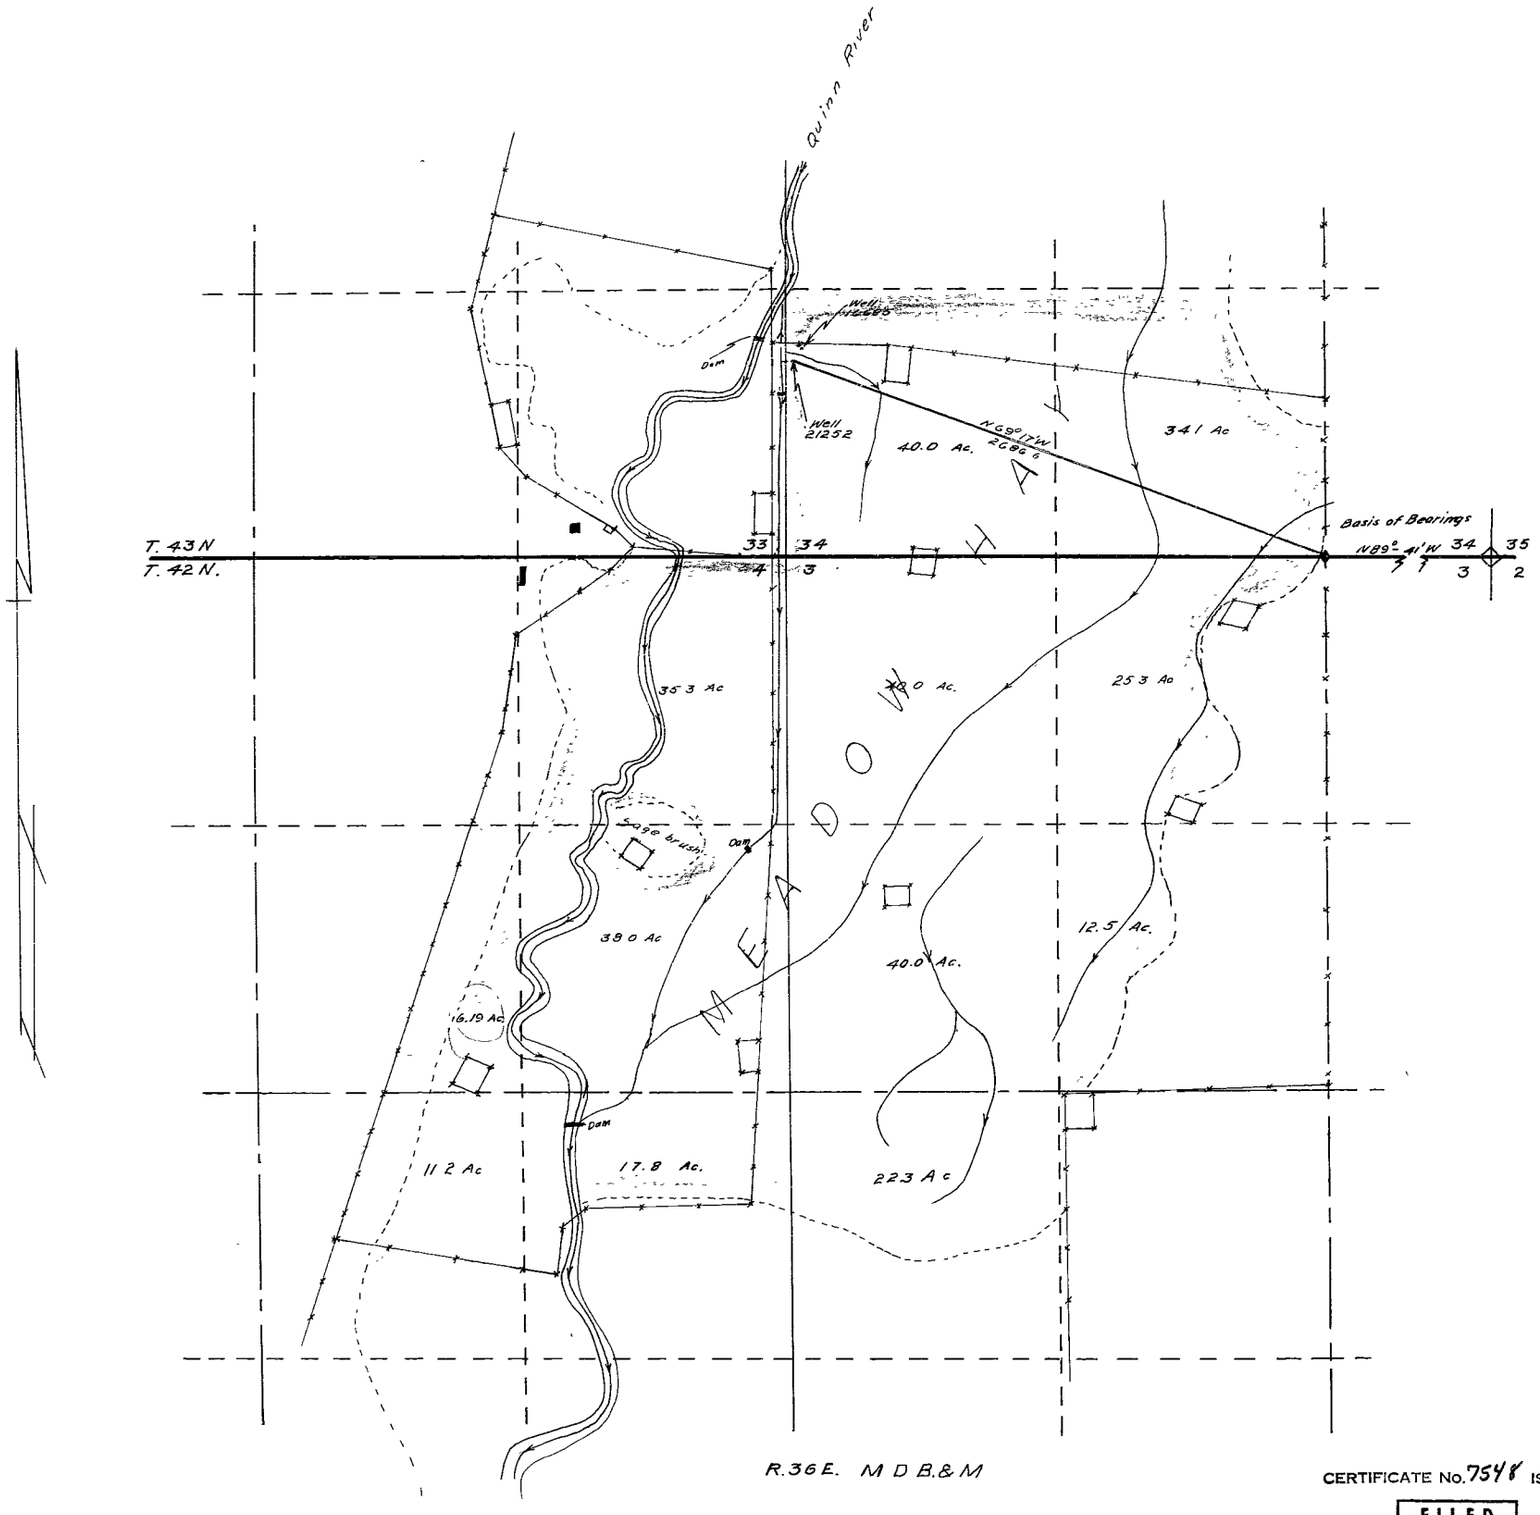

R.36E. M D B.&M

Note: Irrigation by flooding the fields

STATE OF NEVADA
COUNTY OF HUMBOLDT } S.S.

I, J R Caldwell, being first duly sworn, despose and say that this map, has been correctly drawn to the designated scale from field notes of a survey made by me, or under my supervision and direction, between the _____ day of _____, and the _____ day of _____, 1970; that it truly and correctly represents the proposed location and extent of the works used to divert water from underground in Humboldt County, by Henry & Candida Marcuerquiaga for irrigation & domestic purposes under Application No 21252. That the point of diversion, the location, size of the diverting channel, location and description of all measuring devices; the location and extent of lands owned or controlled by the applicant upon which water applied for under Application No 21252 is used, together with the area and kind of culture in each 40-acre subdivision, and the location and names of all other works or streams which are crossed by or connected with said works are fully and correctly designated thereon

J R Caldwell
State Water Right Surveyor #276

REGISTERED LAND SURVEYOR J R CALDWELL STATE OF NEVADA

Subscribed and sworn to before me this 26th day of August, 1970

Scale 1" = 400'

400 0 400 800 1200 1600

CERTIFICATE No. 7548 ISSUED 2/8/71

FILED
AUG 27 1970
STATE ENGINEER'S OFFICE

OFFICE
STATE ENGINEER

1970 AUG 27 AM 11 45

MAP TO ACCOMPANY PROOF OF BENEFICIAL USE

UNDER APPLICATION NUMBER 21252
BY Henry & Candida Marcuerquiaga
FROM Underground
IN Humboldt County Nevada

21252