22866 21317

MAP TO ACCOMPANY PROOF OF BENEFICIAL USE UNDER PERMIT Nos. 21317 & 22866 IN THE NAME OF JULE DELONG FROM UNDERGROUND FOR IRRIGATION

SCALE: 1" = 400'

FILED DEC 26 1967 STATE ENGINEER'S OFFICE

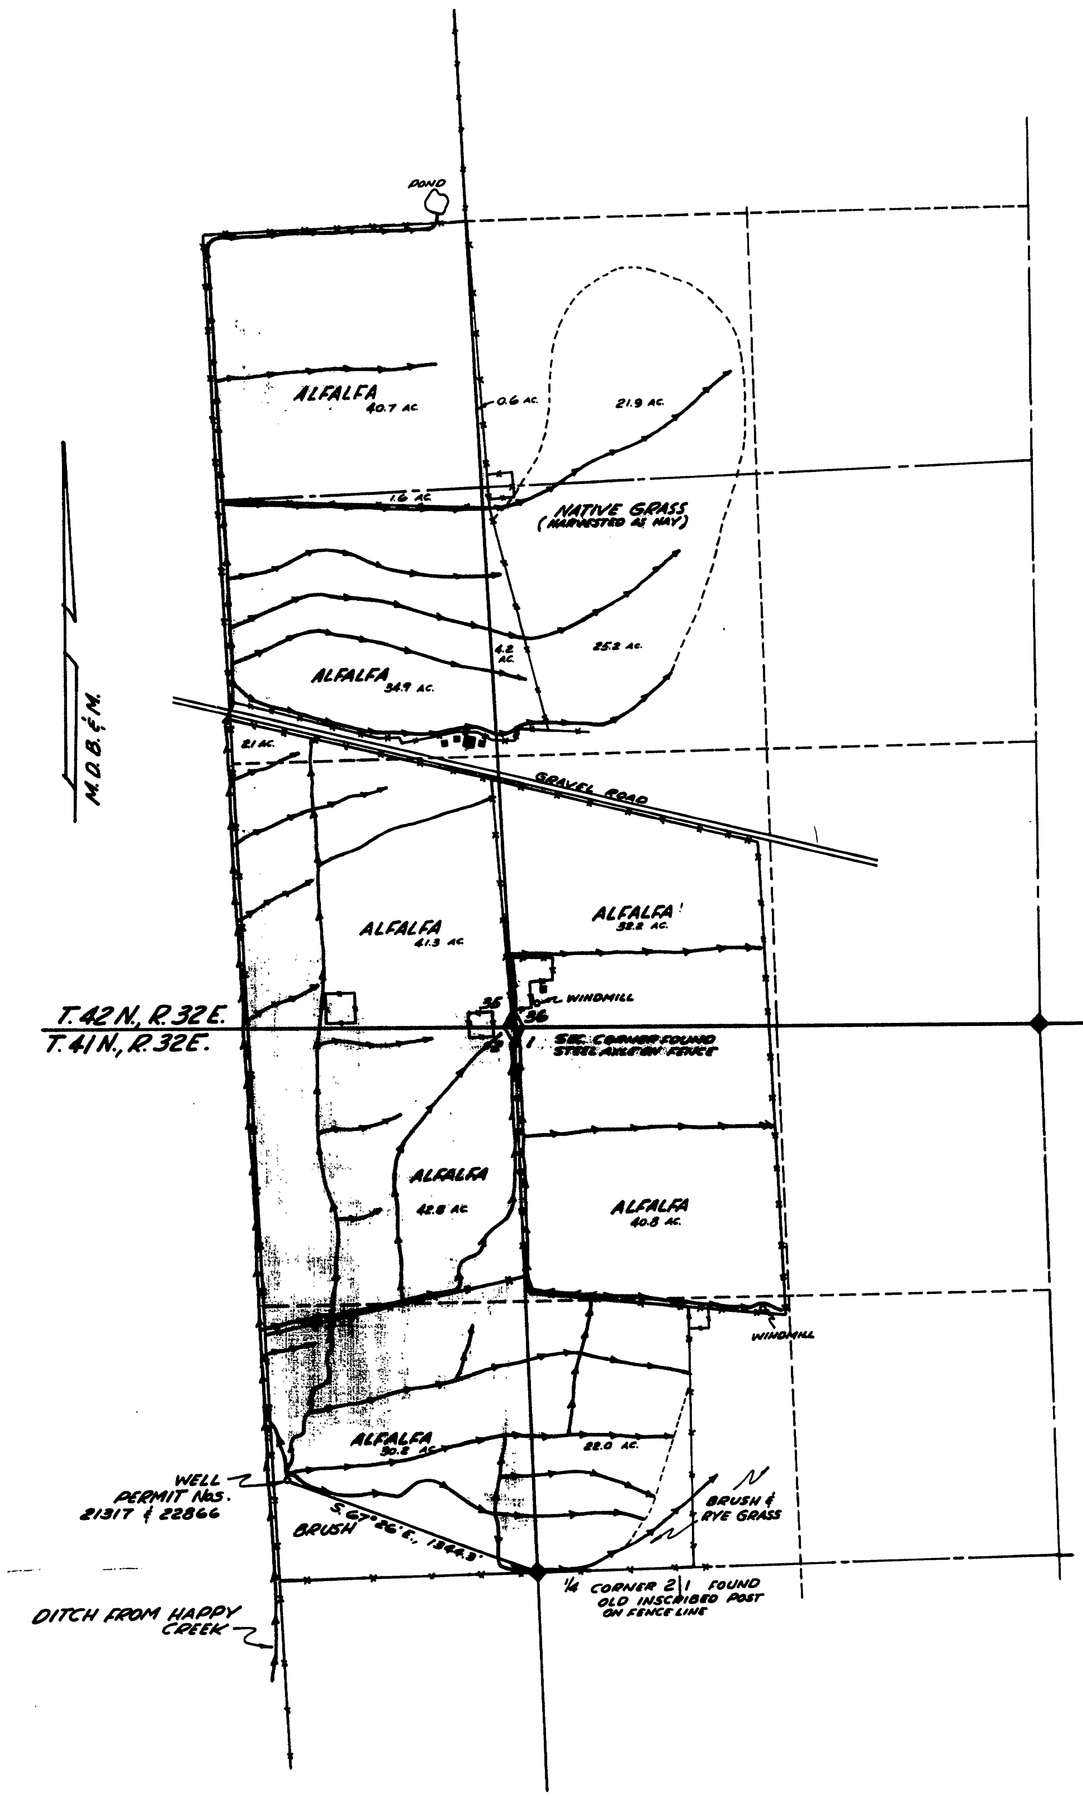

CULTURAL TABULATION

SECTION	SUBDIVISION	TOWNSHIP	RANGE	CULTIVATED ACREAGE	DESCRIPTION OF CULTURE
35	SE¼NE¼	42 N.	32 E.	40.7	ALFALFA
"	NE¼SE¼	"	"	38.6	"
"	SE¼SE¼	"	"	41.3	"
36	SW¼NW¼	"	"	0.6	"
"	SW¼NW¼	"	"	21.9	NATIVE GRASS
"	NW¼SW¼	"	"	25.2	" "
"	NW¼SW¼	"	"	4.2	ALFALFA
"	SW¼SW¼	"	"	32.2	"
1	NW¼NW¼	41 N.	32 E.	40.8	"
"	SW¼NW¼	"	"	22.0	"
2	NE¼NE¼	"	"	42.8	"
"	SE¼NE¼	"	"	30.2	"
				Σ. 340.5 AC	

PROOF CERTIFICATE No. 6626 ISSUED 4-25-68

21317 CERTIFICATE No. 6710 ISSUED 7-17-61

STATE OF NEVADA
COUNTY OF HUMBOLDT } S.S.

I, CHARLES C. ARMUTH, JR., BEING FIRST DULY SWORN, DEPOSE AND SAY, THAT THIS MAP CONSISTING OF ONE SHEET HAS BEEN CORRECTLY DRAWN TO THE DESIGNATED SCALE FROM FIELD NOTES OF A SURVEY MADE BY ME ON THE 4TH AND 5TH DAYS OF DECEMBER, 1967; THAT IT TRULY AND CORRECTLY REPRESENTS THE LOCATION AND EXTENT OF THE WORKS USED TO DIVERT WATER FROM UNDERGROUND IN HUMBOLDT COUNTY, BY JULE DELONG FOR IRRIGATION PURPOSES. THAT PURPOSED POINT OF DIVERSION, THE APPROXIMATE LOCATION AND SIZE OF THE DIVERTING CHANNEL, ALL RESERVOIRS OR BASINS, THE LOCATION AND NAMES OF ALL OTHER WORKS WHICH WILL CROSS OR CONNECT WITH THE PROPOSED WORKS, AND THE BOUNDARY OF ALL LANDS, SHOWING BY 40-ACRE SUBDIVISIONS THE LOCATION AND EXTENT OF LANDS OWNED OR CONTROLLED BY THE APPLICANT UPON WHICH WATER APPLIED FOR UNDER APPLICATION Nos. 21317 AND 22866 IS USED TOGETHER WITH THE AREA AND KIND OF CULTURE IN EACH 40-ACRE SUBDIVISION ARE FULLY AND CORRECTLY DESIGNATED THEREON.

Charles C. Armuth Jr.
STATE WATER RIGHT SURVEYOR

SUBSCRIBED AND SWORN TO BEFORE ME THIS 21st DAY OF DECEMBER, 1967.

Marguirite E. Mowry
NOTARY PUBLIC IN AND FOR HUMBOLDT COUNTY, NEV.

MARGUIRITE E. MOWRY
Notary Public — State of Nevada
Humboldt County
My Commission Expires May 16, 1969