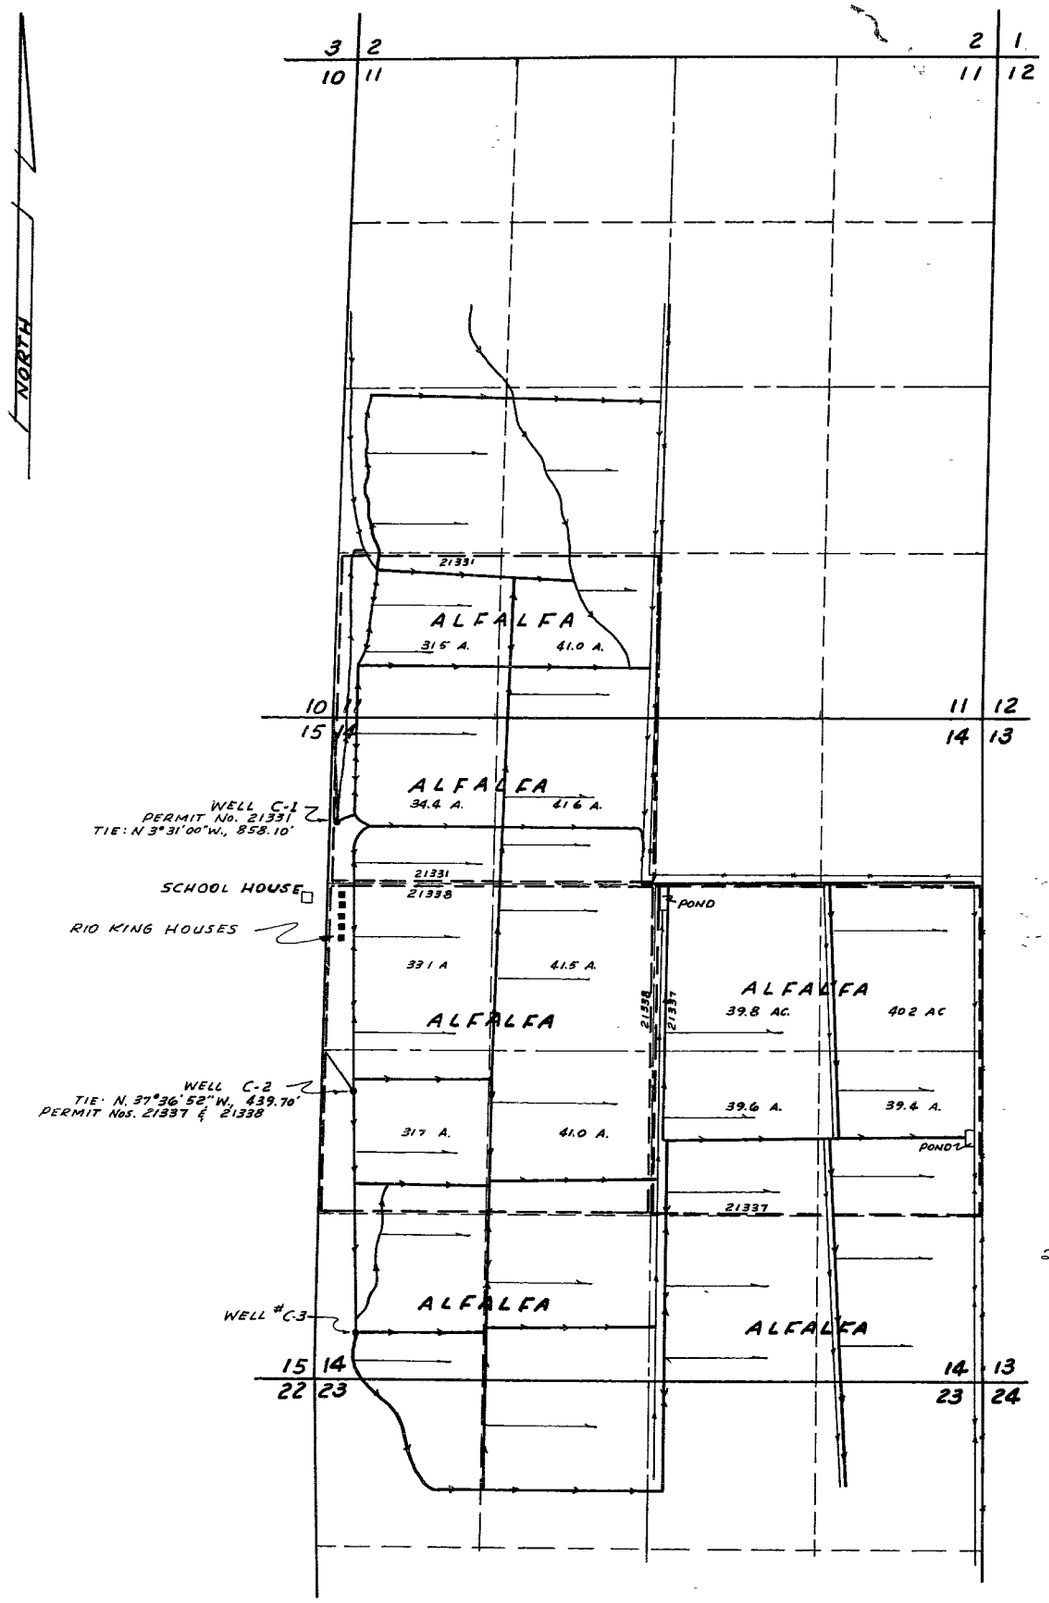


T. 45 N., R. 33 E., M. D. B. & M.

| SEC. | SUB'D. | TWP. | RGE. | CULTURAL ACREAGE | DESCRIPTION OF CULTURE | PERMIT No. |
|---|---|---|---|---|---|---|
| 11<br>"<br>14<br>" | SW¼ SW¼<br>SE¼ SW¼<br>NW¼ NW¼<br>NE¼ NW¼ | 45 N. | 33 E. | 31.5<br>41.0<br>34.4<br>41.0 | ALFALFA | 21331 |
| 14<br>" | SW¼ NW¼<br>SE¼ NW¼<br>NW¼ SW¼<br>NE¼ SW¼ | 45 N. | 33 E. | 33.1<br>41.5<br>31.7<br>41.0 | ALFALFA | 21338 |
| 14<br>" | SW¼ NE¼<br>SE¼ NE¼<br>NW¼ SE¼<br>NE¼ SE¼ | 45 N. | 33 E | 39.8<br>40.2<br>39.6<br>39.4 | ALFALFA | 21337 |

STATE OF NEVADA }
COUNTY OF HUMBOLDT } SS.

I, CHARLES C. ARMUTH, JR., BEING FIRST DULY SWORN, DEPOSE AND SAY THAT THIS MAP, CONSISTING OF TWO SHEETS, HAS BEEN CORRECTLY DRAWN TO THE DESIGNATED SCALE FROM FIELD NOTES OF A SURVEY MADE BY ME BETWEEN THE 26TH DAY OF FEBRUARY, 1970 AND THE 20TH DAY OF APRIL, 1970; THAT IT TRULY AND CORRECTLY REPRESENTS THE LOCATION AND EXTENT OF THE WORKS USED TO DIVERT WATER FROM UNDERGROUND, BY RIO KING LAND AND INVESTMENT CO., IN HUMBOLDT COUNTY, FOR IRRIGATION PURPOSES UNDER APPLICATION Nos. 21331, 21338, 21337, 21344, 21343, 21339, 21340 AND 17681. THAT THE POINTS OF DIVERSION, THE LOCATION AND SIZE OF ALL MEASURING DEVICES, THE LOCATION AND SIZE OF THE DIVERTING CHANNEL, THE LOCATION AND EXTENT OF LANDS OWNED OR CONTROLLED BY THE APPLICANT UPON WHICH WATER APPLIED FOR UNDER THE ABOVE MENTIONED APPLICATIONS IS USED, TOGETHER WITH THE AREA AND KIND OF CULTURE IN EACH 40-ACRE SUBDIVISION, AND THE LOCATION AND NAMES OF ALL OTHER WORKS OR STREAMS WHICH ARE CROSSED BY OR CONNECTED WITH SAID WORKS ARE FULLY AND CORRECTLY DESIGNATED THEREON.

Charles C. Armuth, Jr.
STATE WATER RIGHT SURVEYOR

SUBSCRIBED AND SWORN TO BEFORE ME THIS 11TH DAY OF MAY, 1970

Joy L. Barbour
NOTARY PUBLIC IN AND FOR HUMBOLDT COUNTY, NEVADA

JOY L. BARBOUR
Notary Public — State of Nevada
Humboldt County
My Commission Expires Dec. 25, 1976

21331 CERTIFICATE No. 7429 ISSUED 9-11-78
CERTIFICATE No. ISSUED
CERTIFICATE No. ISSUED

FILED
MAY 21 1970
STATE ENGINEER'S OFFICE

HUMBOLDT WATER DIST.
MAY 19 1970

25634

1970 MAY 21 AM 8 09

500 0 500 1000 1500 2000 2500 3000

SCALE 1" = 660'

MAP TO ACCOMPANY
PROOF OF BENEFICIAL USE
UNDER APPLICATION Nos. 21331,
21338, 21337, 21344, 21343, 21339,
21340 AND 17681
FROM UNDERGROUND
FOR IRRIGATION
BY RIO KING LAND & INVESTMENT CO.

25634 21344 21343 21340 21339 21338 21337 21331 filed under




| SEC. | SUB'D. | TWP. | REG. | CULTURAL ACREAGE | DESCRIPTION OF CULTURE | PERMIT No. |
|---|---|---|---|---|---|---|
| 25 | NW¼ NW¼ | 45 N. | 33 E. | 39.2 | ALFALFA | 21344 |
| | NE¼ NW¼ | | | 37.7 | | |
| | SW¼ NW¼ | | | 25.8 | | |
| | SE¼ NW¼ | | | 24.9 | | |
| 25 | NW¼ NE¼ | 45 N. | 33 E. | 39.7 | ALFALFA | 21343 |
| | NE¼ NE¼ | | | 39.1 | | |
| | SW¼ NE¼ | | | 27.6 | | |
| | SE¼ NE¼ | | | 26.6 | | |
| 30 | NW¼ SW¼ | 45 N. | 34 E. | 38.4 | ALFALFA | 21339 |
| | NE¼ SW¼ | | | 41.6 | | |
| | SW¼ SW¼ | | | 35.1 | | |
| | SE¼ SW¼ | | | 38.7 | | |
| 30 | NW¼ SE¼ | 45 N. | 34 E. | 16.4 | ALFALFA | 21340 |
| | NW¼ SE¼ | | | 23.4 | GRAIN | |
| | NE¼ SE¼ | | | 32.0 | GRAIN | |
| | SW¼ SE¼ | | | 13.6 | ALFALFA | |
| | SW¼ SE¼ | | | 22.7 | GRAIN | |
| | SE¼ SE¼ | | | 36.7 | GRAIN | |
| 19 | SW¼ SW¼ | 45 N. | 34 E. | 20.2 | ALFALFA | 17681 |
| 30 | NW¼ NW¼ | | | 39.5 | | |
| | NE¼ NW¼ | | | 23.4 | | |
| | SW¼ NW¼ | | | 39.0 | | |
| | SE¼ NW¼ | | | 38.0 | | |
| | SW¼ NE¼ | | | 2.9 | | |
| | NE¼ NW¼ | | | 1.5 | GRAIN | |
| | SE¼ NW¼ | | | 1.9 | | |
| | SW¼ NE¼ | | | 26.6 | | |

NOTE

ALL COURSE AND DISTANCE TIES TO SECTION CORNERS OR ¼ SECTION CORNERS ARE TAKEN FROM OR BASED UPON THOSE TIES SHOWN ON THE MAPS FILED UNDER PERMIT No. 16369 PREPARED BY EUGENE B. LONGFIELD.

500 0 500 1000 1500 2000 2500 3000

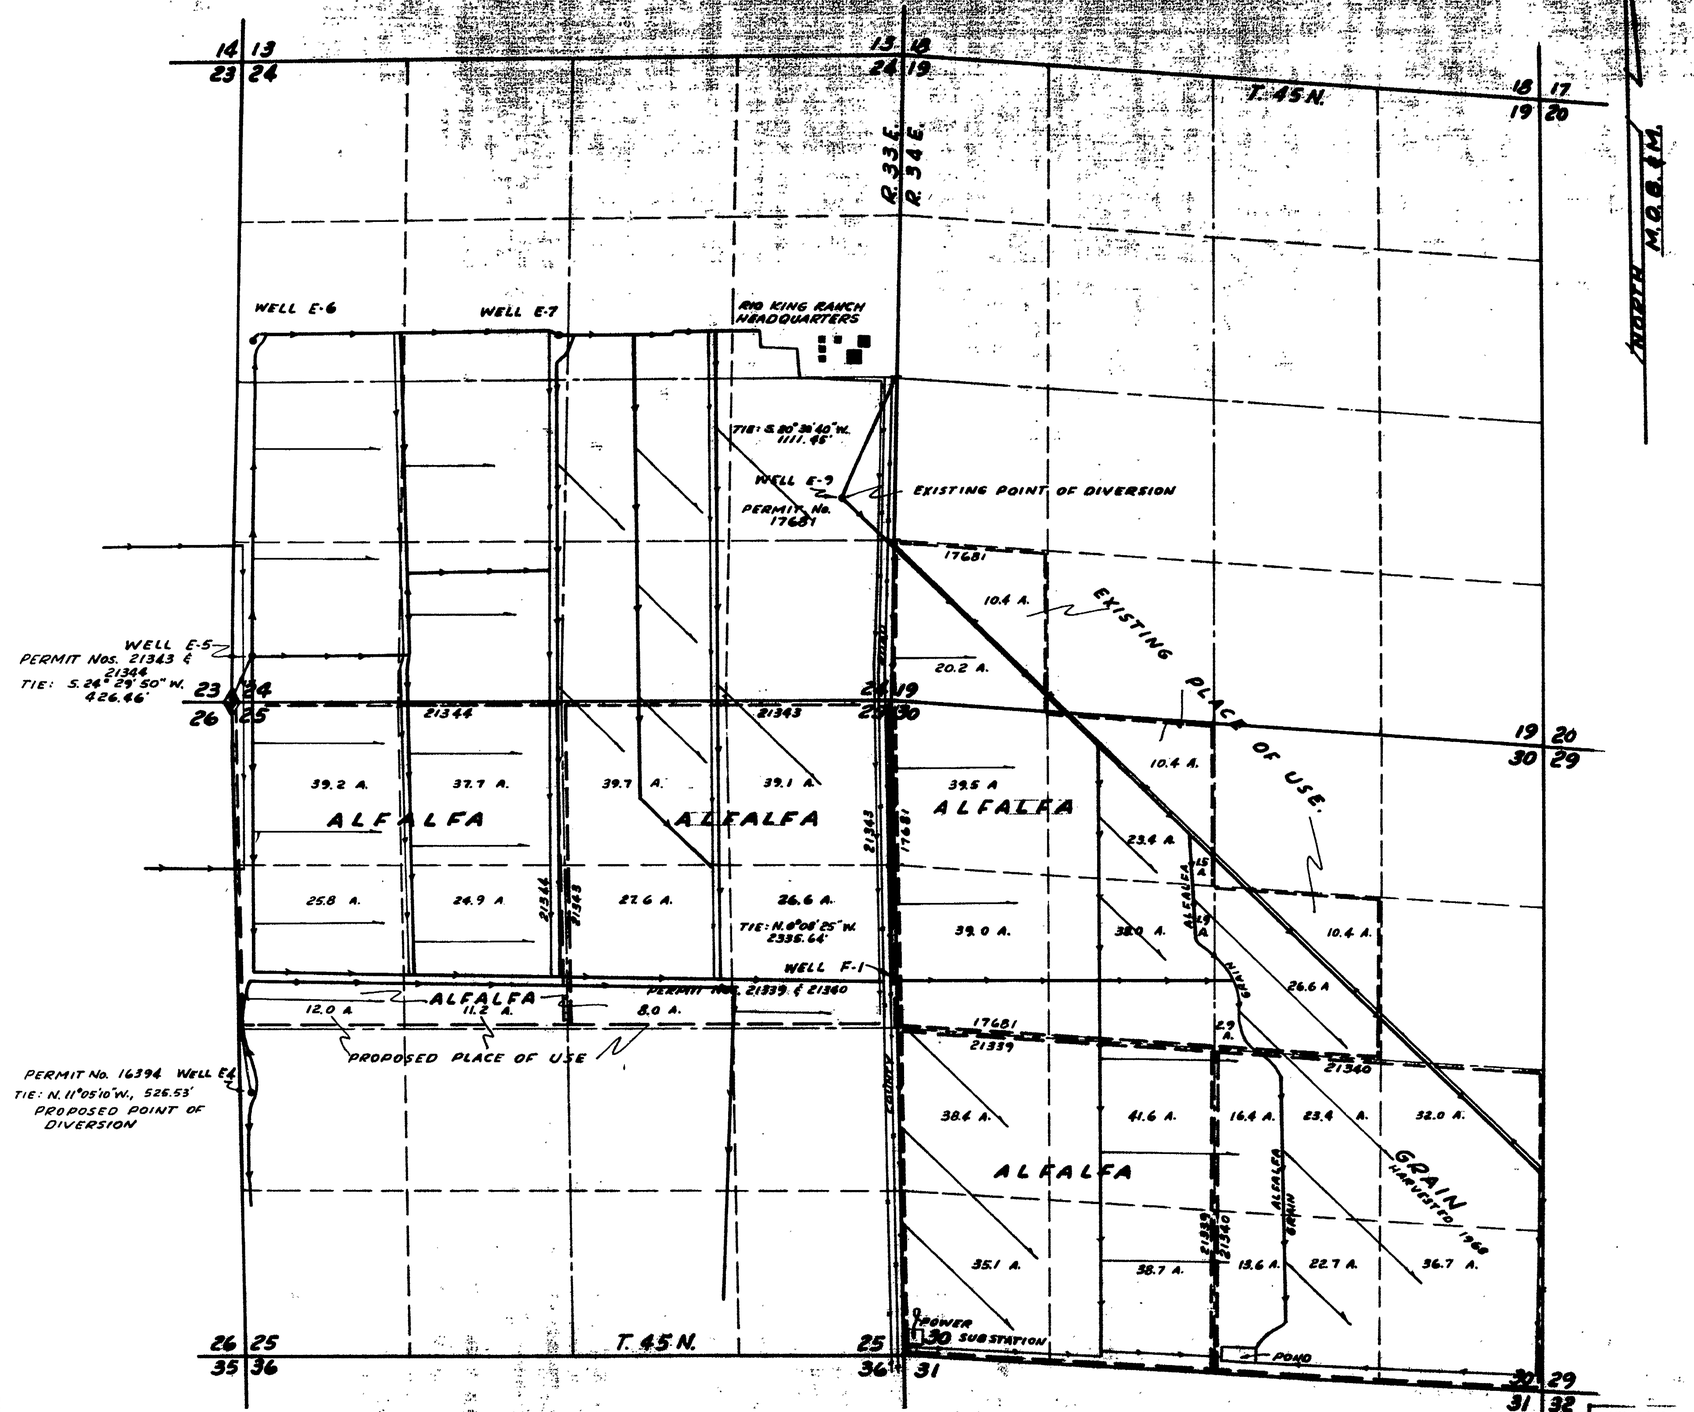SCALE 1" = 660'

21343 CERTIFICATE No. 7420 ISSUED 9-1-70
21344 CERTIFICATE No. 7421 ISSUED 9-1-70
21340 CERTIFICATE No. 7419 ISSUED 9-1-70
21339 CERTIFICATE No. 7418 ISSUED 9-1-70
21338 CERTIFICATE No. 7417 ISSUED 9-1-70
21337 CERTIFICATE No. 7416 ISSUED 9-1-70

FILED MAY 21 1970 STATE ENGINEER'S OFFICE

OFFICE STATE ENGINEER

1970 MAY 21 AM 8 09

HUMBOLDT ... DIST. MAY 19 1970

25634

MAP TO ACCOMPANY PROOF OF BENEFICIAL USE UNDER APPLICATION Nos. 21331, 21338, 21337, 21344, 21343, 21339, 21340 & 17681 FROM UNDERGROUND FOR IRRIGATION BY RIO KING LAND & INVESTMENT Co.

25634 21338 21337 21344 21343 21340 21339 21331