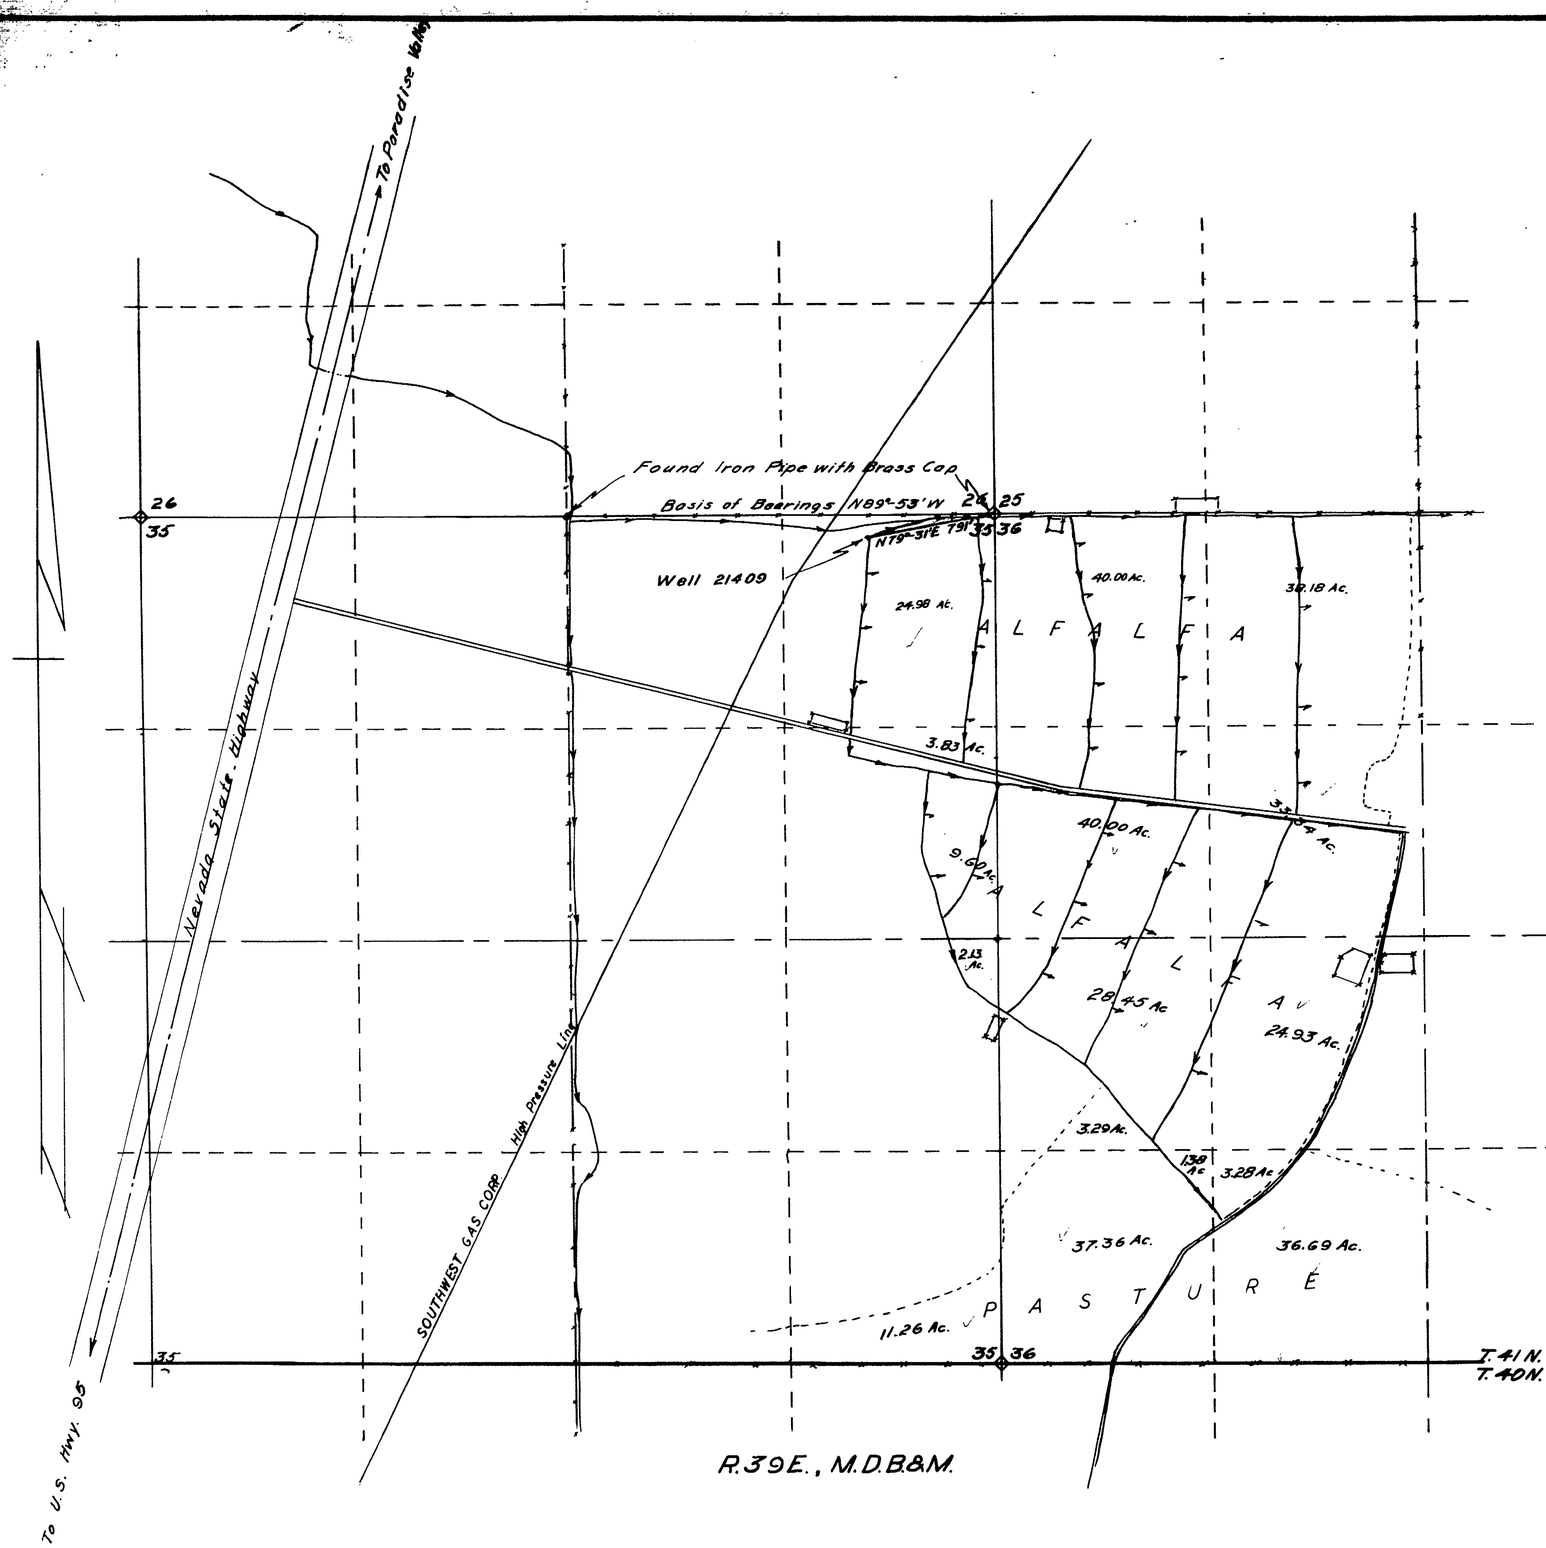

Section	Sub-division	Township	Range	Acres	Culture
35	NE¼NE¼	41 N	39 E	24.98	Alfalfa
"	SE¼NE¼	"	"	13.43	"
"	NE¼SE¼	"	"	2.13	"
"	SE¼SE¼	"	"	11.26	Pasture
36	NW¼NW¼	"	"	40.00	Alfalfa
"	NE¼NW¼	"	"	38.18	"
"	SW¼NW¼	"	"	33.34	"
"	SW¼NW¼	"	"	40.00	"
"	NW¼SW¼	"	"	28.45	"
"	* " "	"	"	3.29	Pasture
"	*NE¼SW¼	"	"	24.93	Alfalfa
"	*SE¼SW¼	"	"	3.28	"
"	* " "	"	"	36.69	Pasture
"	*SW¼SW¼	"	"	37.36	"
"	* " "	"	"	1.38	Alfalfa
Total				338.70	

* See Hrs Jan 8, 1970 and Jan 14, 1970 changing SE¼ to SW¼.

STATE OF NEVADA
COUNTY OF HUMBOLDT } S.S.

I, J. R. Caldwell, being first duly sworn, depose and say that this map, consisting of one sheet has been correctly drawn to the designated scale from field notes of a survey made by me on the 13th day of February 1969 that it truly and correctly represents the location and extent of the works used to divert water from Underground in Humboldt County, by Nevada Garvey Ranches Inc. for Irrigation & domestic purpose under permit No. 21409 That the point of diversion, the location, size of diverting channel, location and description of all measuring devices; the location and extent of lands owned or controled by the applicant upon which water applied for under permit No. 21409 is used, together with area and kind of culture in each 40-acre subdivision, and the location and names of all other works or streams which are crossed by or connected with said works are fully and correctly designated thereon.

J. R. Caldwell
State Water Right Surveyor No 276

REGISTERED LAND SURVEYOR - STATE OF NEVADA
J. R. CALDWELL
No. 626

Subscribed and sworn to before me this 19th day of February, 1969
Toni Blade

TONI BLADE
Notary Public - State of Nevada
Humboldt County
My Commission Expires Feb 1, 1971

Scale 1" = 500'

500 0 500 1000 1500 2000

21409 - CERTIFICATE No. 7291 ISSUED 2-25-70

FILED
MAR 24 1969
STATE ENGINEER'S OFFICE

OFFICE
STATE ENGINEER

1969 MAR 24 AM 11 11

MAP TO ACCOMPANY PROOF OF BENEFICIAL USE

UNDER APPLICATION 21409
FOR Irrigation & Domestic
BY Nevada Garvey Ranches Inc.
FROM Underground
IN Humboldt County, Nevada

21409