Section	Sub-division	Township	Range	Acres	Cultural
15	NW¼ NW¼	26N	43E	34.8	Alfalfa (seed)
"	SW¼ NW¼	"	"	24.3	"
16	NE¼ NE¼	"	"	35.0	"
"	" "	"	"	5.0	Farm Drain 1968
"	SE¼ NE¼	"	"	5.0	" "
"	" "	"	"	35.0	Alfalfa (seed)
"	SW¼ NE¼	"	"	40.0	Alfalfa
"	NW¼ NE¼			40.0	"
		Total		219.1	

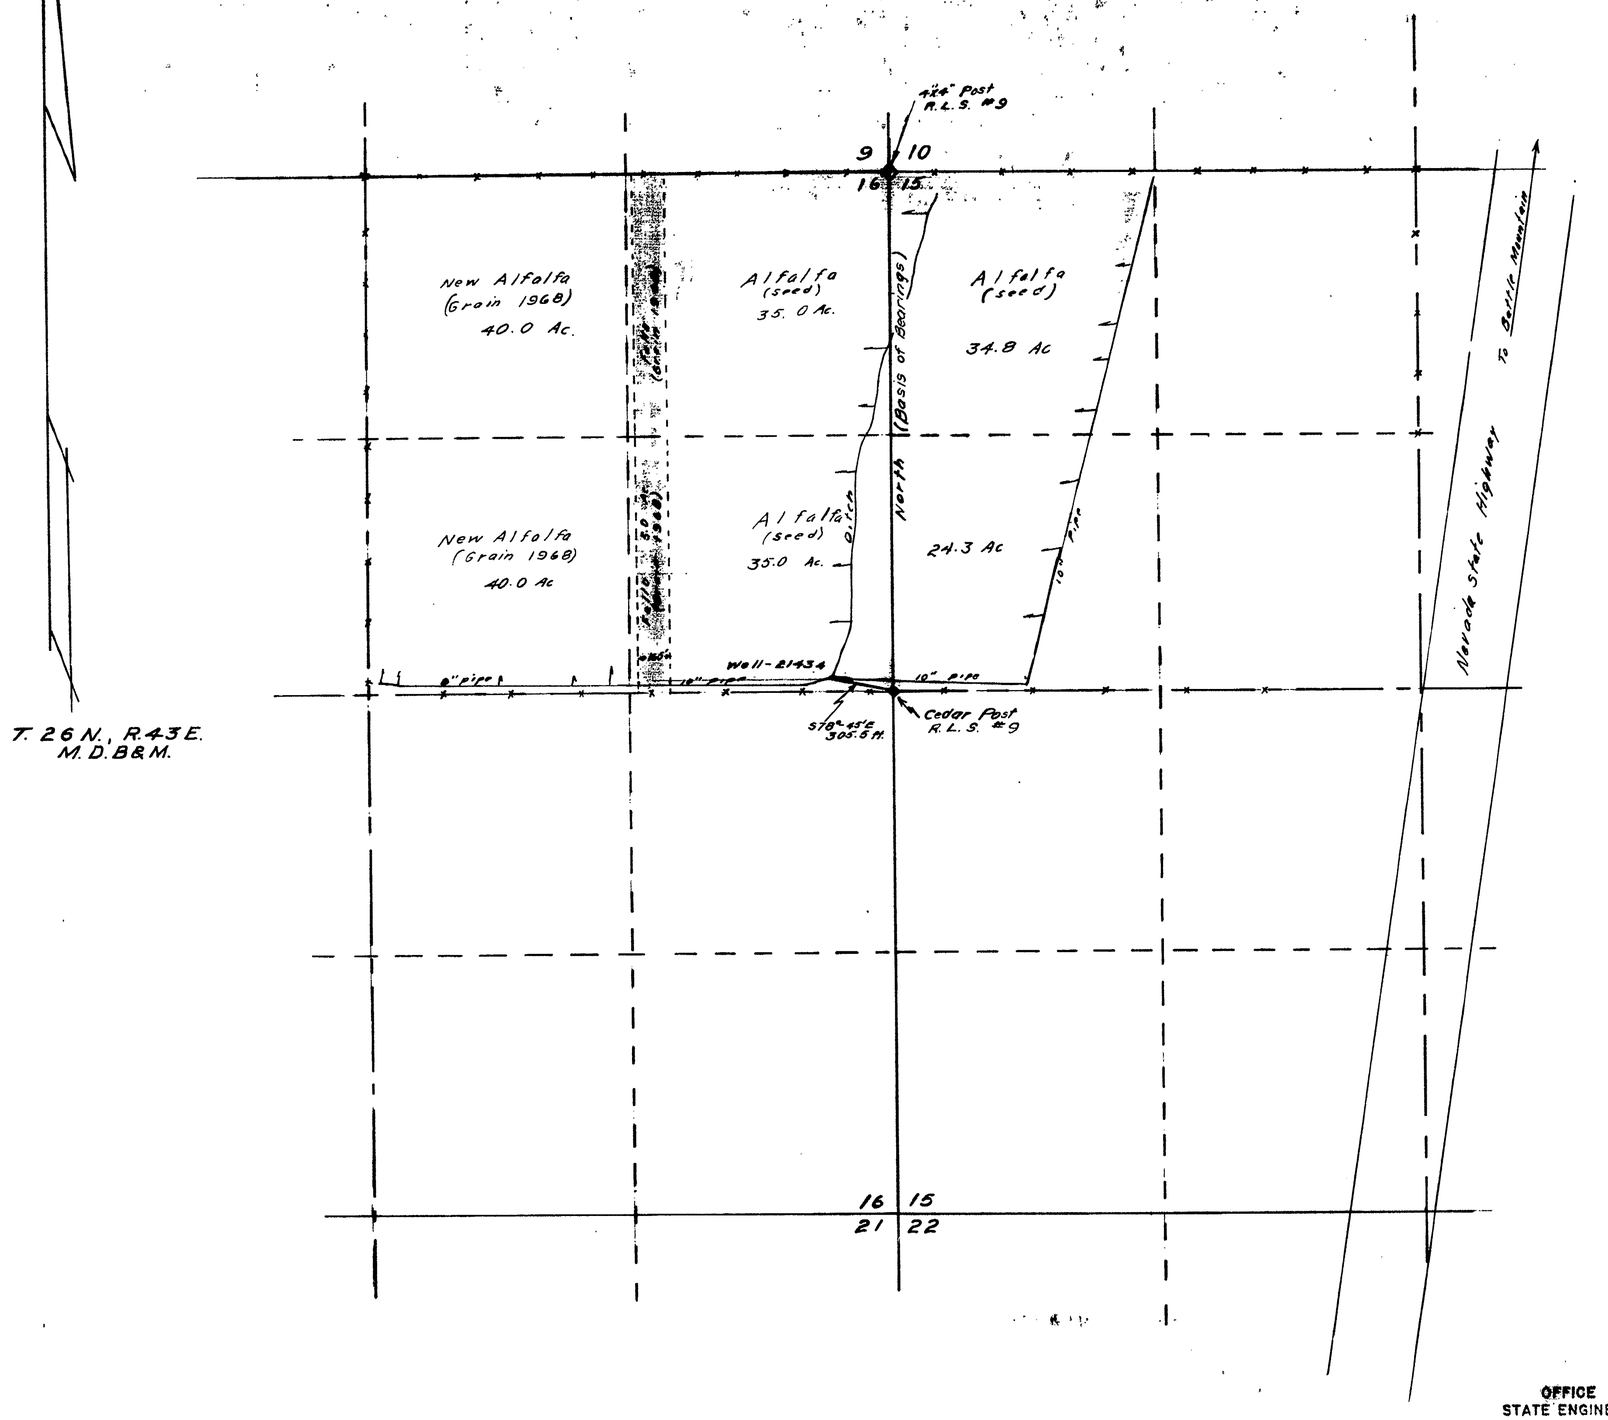

STATE OF NEVADA
COUNTY OF HUMBOLDT } S.S.

I, J.R. Coldwell being first duly sworn depose and say that this map, consisting of one sheet has been correctly drawn to the designated scale from field notes of a survey made by me on the 7th day of July 1969 that it truly and correctly represents the location and extent of the works used to divert water from underground in Lander County, by Albert G. Smith for irrigation & Domestic purpose under permit No. 21434 That the point of diversion, the location, size of diverting channel, location and description of all measuring devices, the location and extent of lands owned or controled by the applicant upon which water applied for under permit No. 21434 is used together with area and kind of culture in each 40-acre subdivision, and the location and names of all other works or streams which are crossed by or connected with said works, are fully and correctly designated thereon.

J.R. Caldwell
State Water Right Surveyor #276

REGISTERED LAND SURVEYOR - STATE OF NEVADA
J. R. CALDWELL
No. 626

subscribed and sworn to before me this 11th day of July, 1969.

Carol M. Acree

CAROL M. ACREE
Notary Public — State of Nevada
Humboldt County
My Commission Expires July 26, 1971

scale 1" = 400'

400 0 400 800 1200 1600

CERTIFICATE NO. 7123 ISSUED 8-14-69

OFFICE
STATE ENGINEER

MAP TO ACCOMPANY PROOF OF BENEFICIAL USE

UNDER APPLICATION 21434
FOR Irrigation & Domestic
BY Albert G. Smith
FROM Underground
IN LANDER COUNTY, NEVADA

21434