		SUBDIVISION	SECTION	T.	R.	TYPE OF CULTURE	ACREAGE
A		NW1/4, NE1/4	27	T.9S.,	R.67E.	ALFALFA	18.16
B		NE1/4, NW1/4	27	T.9S.,	R.67E.	ALFALFA	6.12
C		NW1/4, NE1/4	27	T.9S.,	R.67E.	MIXED GRAIN	2.64
D		NE1/4, NW1/4	27	T.9S.,	R.67E.	MIXED GRAIN	3.22
E		SW1/4, NE1/4	27	T.9S.,	R.67E.	BARLEY	6.20
F		SE1/4, NW1/4	27	T.9S.,	R.67E.	BARLEY	13.64
G		SW1/4, NE1/4	27	T.9S.,	R.67E.	OATS	2.64
H		SE1/4, NW1/4	27	T.9S.,	R.67E.	OATS	9.58
I		NW1/4, SE1/4	27	T.9S.,	R.67E.	OATS	0.91
J		NE1/4, SW1/4	27	T.9S.,	R.67E.	OATS	30.08
						TOTAL	93.19 ACRES

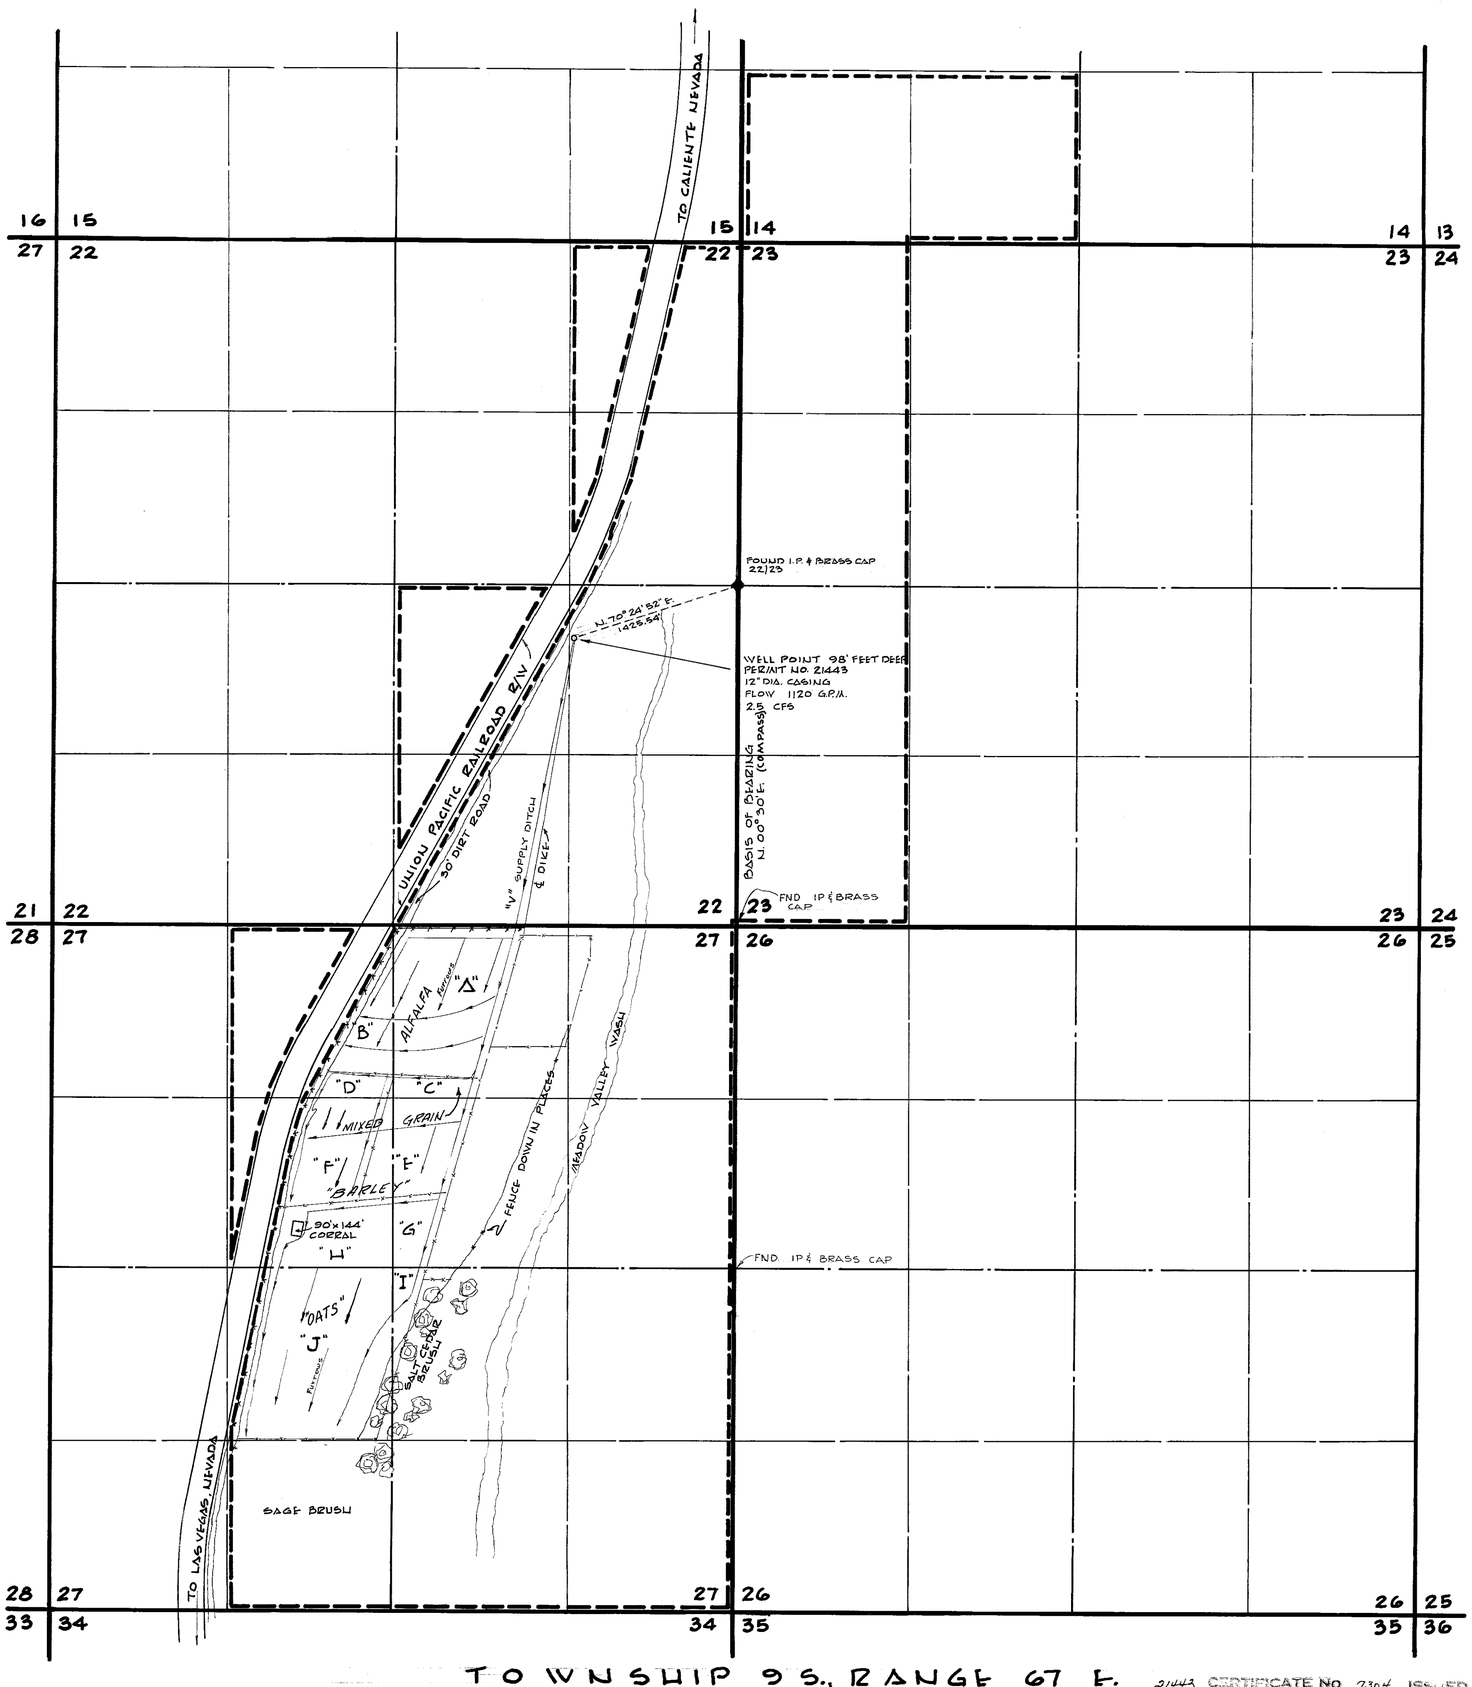

TOWNSHIP 9 S., RANGE 67 E.
LINCOLN COUNTY NEVADA

21443 CERTIFICATE No. 7304 ISSUED 3-12-70

STATE OF NEVADA
COUNTY OF CLARK } SS

I, RICHARD J. BAUGHMAN, BEING FIRST DULY SWORN, DEPOSE AND SAY THAT THIS MAP CONSISTING OF ONE SHEET HAS BEEN CORRECTLY DRAWN TO THE DESIGNATED SCALE FROM FIELD NOTES OF A SURVEY MADE UNDER MY SUPERVISION AND DIRECTION BETWEEN THE 11TH AND 12TH DAYS OF JANUARY 1970, THAT IT TRULY AND CORRECTLY REPRESENTS THE LOCATION AND EXTENT OF THE WORKS USED TO DIVERT WATER FROM AN UNDERGROUND SOURCE IN LINCOLN COUNTY BY OTELIA HENRIE FOR IRRIGATION AND DOMESTIC PURPOSES UNDER APPLICATION NO. 21443; THAT THE POINT OF DIVERSION, THE LOCATION AND DESCRIPTION OF ALL MEASURING DEVICES, THE LOCATION AND EXTENT OF LANDS OWNED OR CONTROLLED BY THE APPLICANT UPON WHICH WATER APPLIED FOR UNDER APPLICATION NO. 21443 IS USED TOGETHER WITH THE AREA AND KIND OF CULTURE IN EACH 40 ACRE SUBDIVISION AND THE LOCATION AND NAMES OF ALL OTHER WORKS OR STREAMS WHICH ARE CROSSED BY OR CONNECTED WITH SAID WORKS ARE FULLY AND CORRECTLY DESIGNATED THEREON.

REGISTERED LAND SURVEYOR
Richard J. Baughman
No. 2162
STATE OF NEVADA

Richard J. Baughman
RICHARD J. BAUGHMAN
STATE WATER RIGHT SURVEYOR
CERT. NO. 350

SUBSCRIBED AND SWORN TO BEFORE ME THIS 13TH DAY OF JANUARY 1970

Lidia C. Haught
NOTARY PUBLIC IN AND FOR CLARK COUNTY NEVADA

SCALE 1" = 600'

MAP TO ACCOMPANY PROOF OF BENEFICIAL USE UNDER PERMIT NO. 21443

FOR: IRRIGATION & DOMESTIC PURPOSES

BY: OTELIA HENRIE

FROM: AN UNDERGROUND SOURCE IN THE MEADOW VALLEY WASH, LINCOLN COUNTY, NEV.

LEAVITT & ASSOCIATES
CONSULTING ENGINEERS - LAND SURVEYORS
536 EAST SAHARA AVENUE LAS VEGAS, NEVADA

FILED
JAN 19 1970
STATE ENGINEER'S OFFICE

BK. 53 PG. 52

21443