SECTION	SUB DIVISION	TOWNSHIP	RANGE	CULTIVATED ACREAGE	DISCRIPTION OF CULTURE	DATE OF FIRST CULTURE
34	NW4 SE4	14N	51E	5.4	ALFALFA	
"	NE4 SE4	"	"	11.5	"	
35	NW4 SW4	"	"	11.5	"	
"	NE4 SW4	"	"	15.5	"	
"	NW4 SE4	"	"	21.1	"	
"	NE4 SE4	"	"	14.4	"	
				79.4		

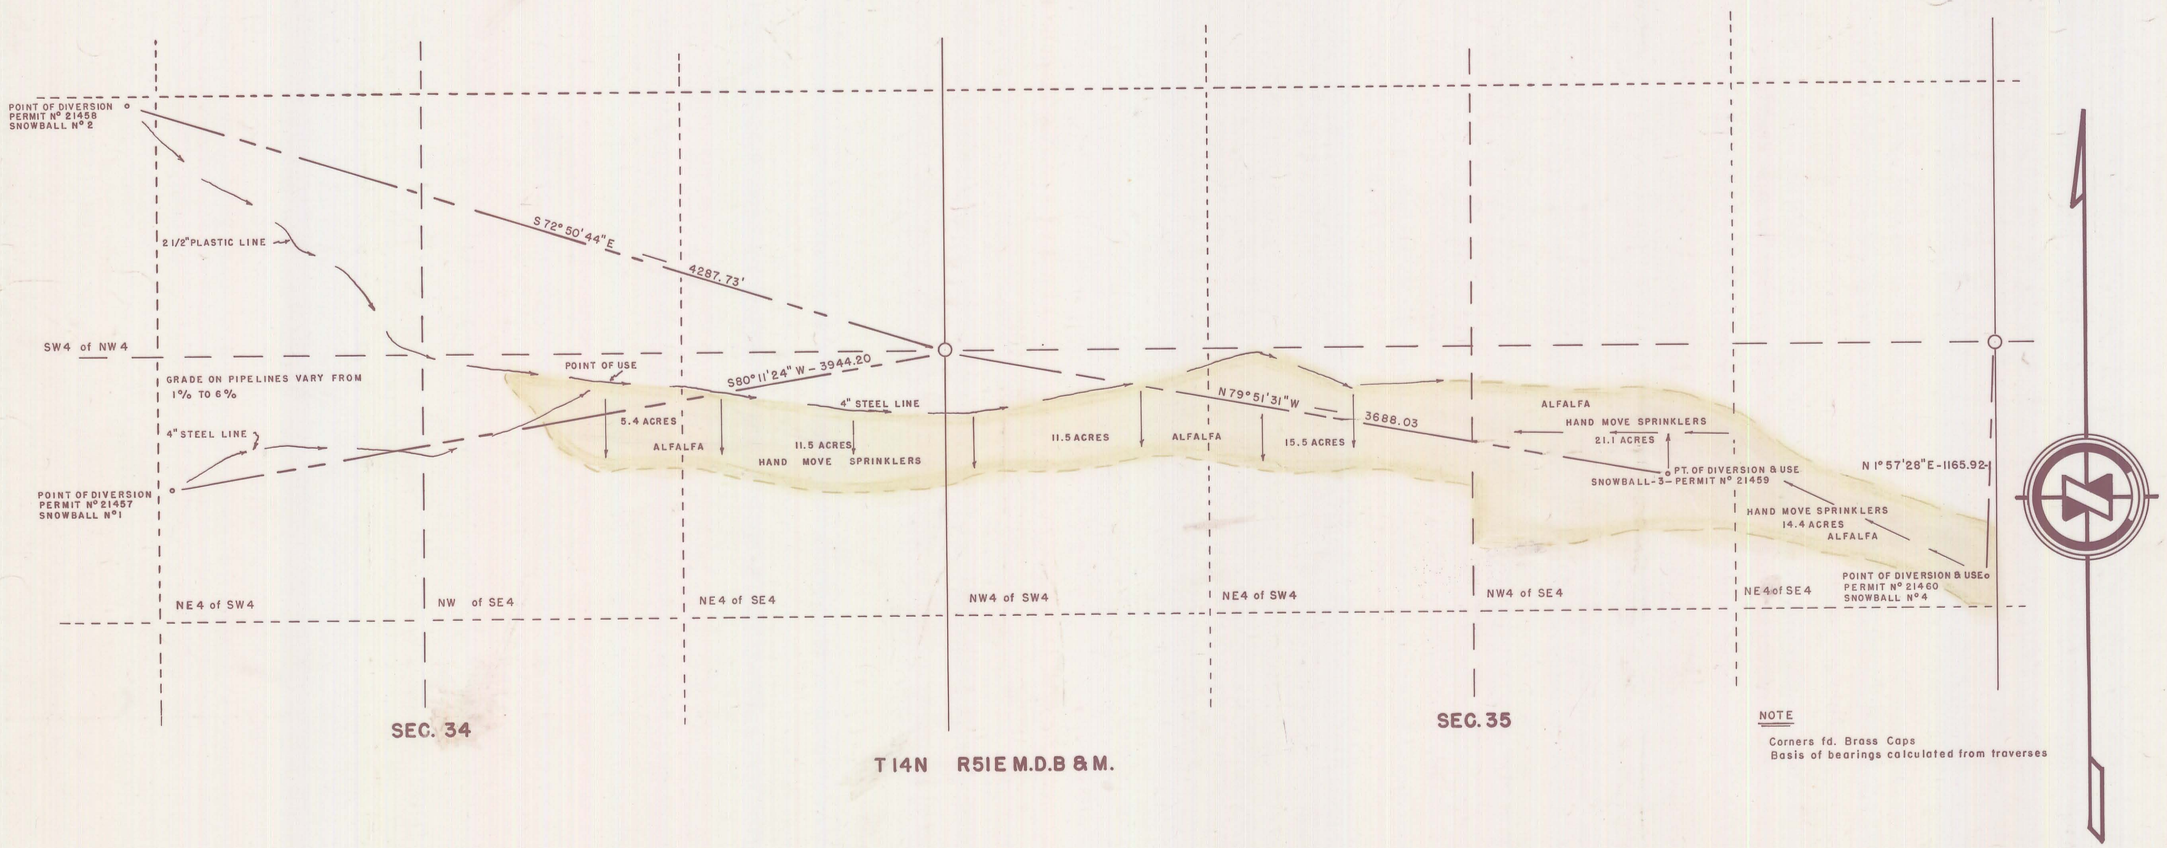

NOTE

Corners fd. Brass Caps
Basis of bearings calculated from traverses

State of Nevada } ss.
County of Washoe }

I, J.V. Caselli, being first duly sworn depose and say that this map consisting of sheet, numbered from 0 to 1 inclusive, has been correctly drawn to the designated scale from field notes of a survey made by me between the 6 day of Jan. and the 7 day of Jan. ,1969, that it, truly and correctly represents the proposed location and extent of the works to divert water from Snowball Sprs. 1-2-3 & 4 , in NYE COUNTY by RICHARD W. McKAY , for irrigation purposes. under Application Nº 21457, 21458, 21459, 21460, that the point of diversion, the location, size of the diverting channel, location of all measuring devices, the location and extent of lands owned or controlled by the applicant upon which water applied for under Application Nº 21457, 21458 21459, 21460 is used togeather with the area and kind of culture in each 40 acre subdivision and the location and names of all other works or streams which are crossed or connected with said works are fully and correctly designated thereon.

J. V. Caselli
STATE WATER RIGHT SURVEYOR

Subscribed and sworn to before me this 14th day of January, 1969

Mrs. Hilda Sherwood
NOTARY PUBLIC IN AND FOR ORMSBY COUNTY, NEVADA

MRS. HILDA SHERWOOD
Notary Public — State of Nevada
Ormsby County
My Commission Expires July 1, 1969

CERTIFICATE No. 7049 ISSUED 6-9-69 21459
CERTIFICATE No. 7050 ISSUED 6-9-69 21460
CERTIFICATE No. 7048 ISSUED 6-9-69 21458
CERTIFICATE No. 7047 ISSUED 6-9-69 21457

OFFICE
STATE ENGINEER
1969 JAN 16 PM 4 17

FILED
JAN 16 1969
STATE ENGINEER'S OFFICE

0 400 800 1200 1600 2000

MAP TO ACCOMPANY 21457
PROOF OF BENEFICIAL USE UNDER PERMIT Nº 21458
FOR 21459
IRRIGATION 21460
FROM
SNOWBALL SPRS. - 1-2-3 & 4
BY
RICHARD W. McKAY.

SCALE 1" = 400 FT.

SURVEYED BY —
J.V. CASELLI

21460 21459 21458 File under 21457