CULTURAL MAP TABULATION

SECTION	SUBDIVISION	TOWNSHIP	RANGE	CULTIVATED [illegible]	DESCRIPTION OF CULTURE
8	NW¼ SW¼	19N	20E	13.9	ALFALFA
8	"	"	"	9.0	MEADOW PASTURE
8	NE¼ SW¼	"	"	30.5	"
8	"	"	"	6.4	ALFALFA
8	SW¼ SW¼	"	"	12.9	"
8	SE¼ SW¼	"	"	30.4	"
8	"	"	"	3.7	MEADOW PASTURE
17	NE¼ NW¼	"	"	1.5	"

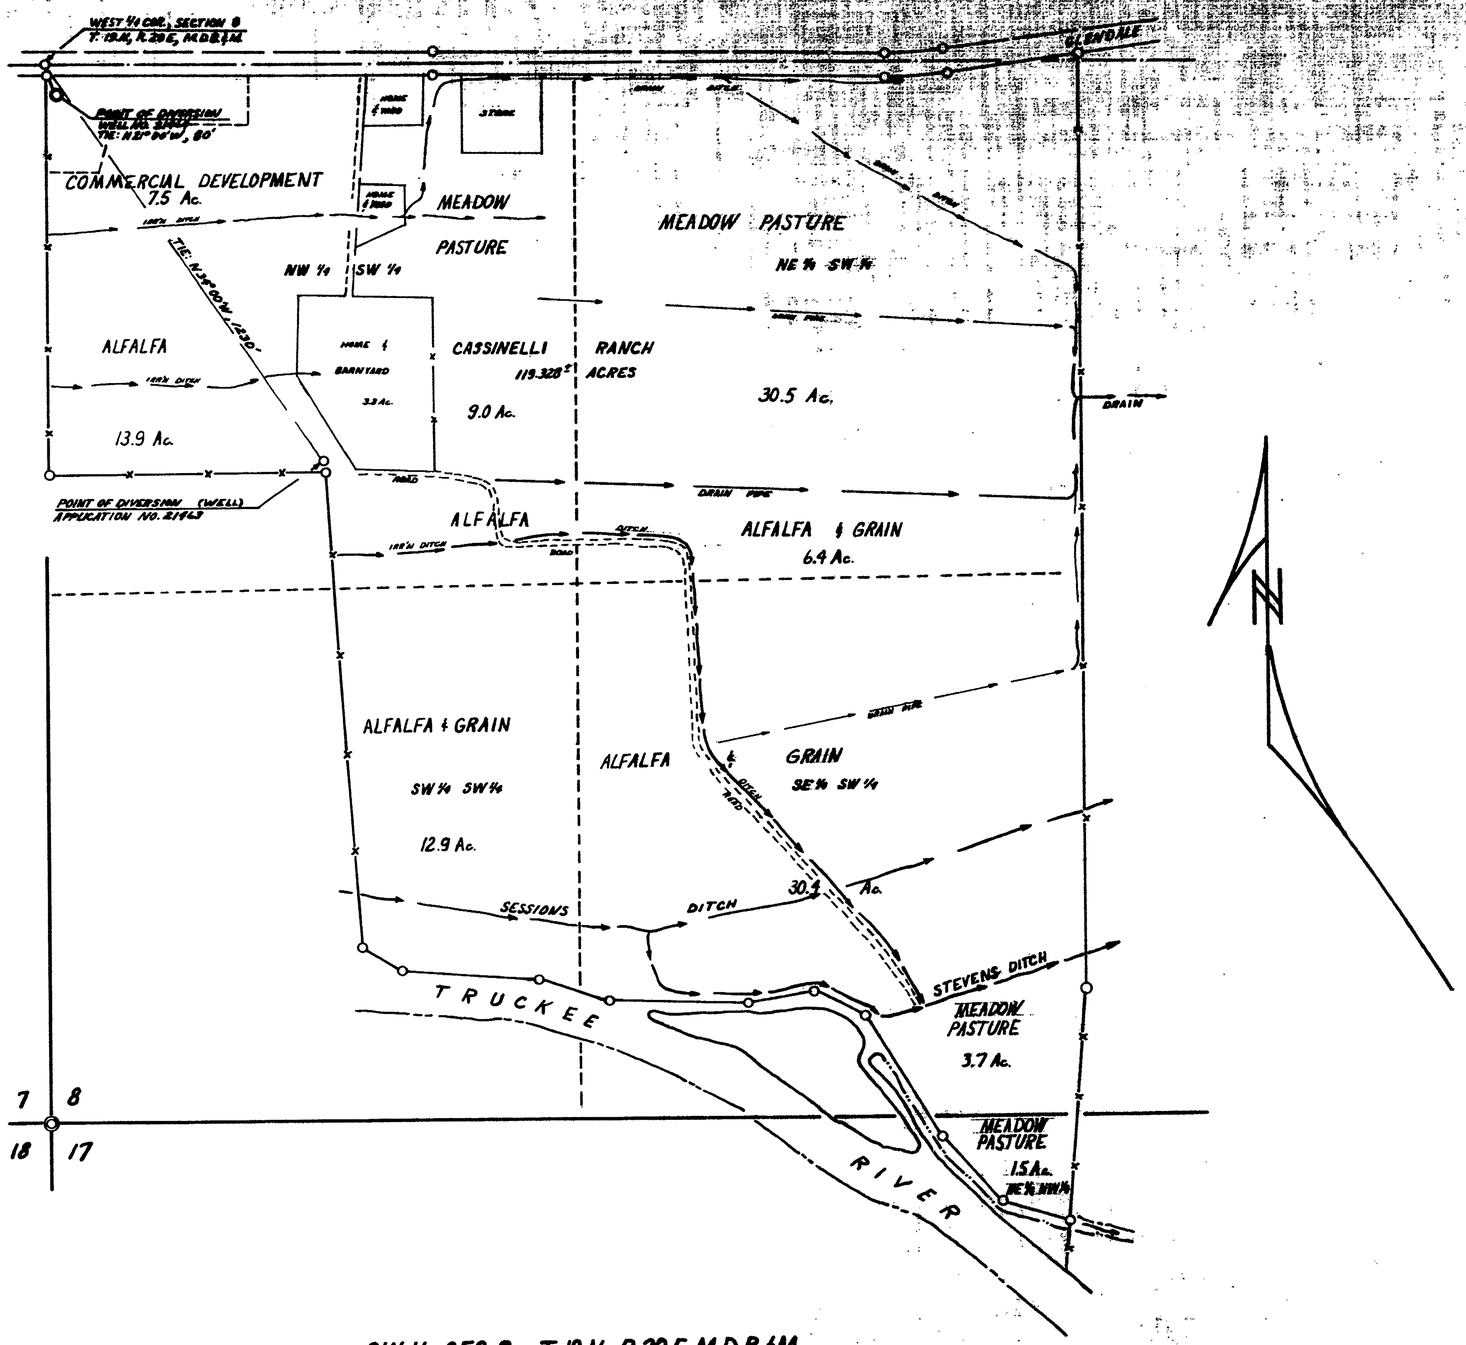

S.W. ¼ SEC. 8, T. 19 N., R. 20 E., M.D.B.&M.

STATE OF NEVADA
COUNTY OF WASHOE S.S.

I, E. P. OSGOOD, BEING FIRST DULY SWORN, DEPOSE AND SAY THAT THIS MAP, CONSISTING OF 1 SHEET, HAS BEEN CORRECTLY DRAWN TO THE DESIGNATED SCALE FROM FIELD NOTES OF A SURVEY MADE BY ME ON THE 12th DAY OF JANUARY, 1967. THAT IT TRULY AND CORRECTLY REPRESENTS THE LOCATION AND EXTENT OF THE WORKS USED TO DIVERT WATER FROM UNDERGROUND SOURCES IN WASHOE COUNTY, NEVADA BY CASSINELLI AND SONS FOR IRRIGATION AND DOMESTIC USE UNDER APPLICATIONS No. 21464 [illegible] THAT THE POINT OF DIVERSION, THE LOCATION, SIZE OF THE DIVERTING CHANNEL, LOCATION AND DESCRIPTION OF ALL MEASURING DEVICES THE LOCATION AND EXTENT OF LANDS OWNED OR CONTROLLED BY THE APPLICANT UPON WHICH WATER APPLIED FOR UNDER APPLICATIONS No. 21464 IS USED, TOGETHER WITH THE AREA AND KIND OF CULTURE IN EACH 40 ACRE SUBDIVISION AND THE LOCATION AND NAMES OF ALL OTHER WORKS OR STREAMS WHICH ARE CROSSED BY OR CONNECTED WITH SAID WORKS ARE FULLY AND CORRECTLY DESIGNATED THEREON.

E. P. Osgood Jr.
E. P. OSGOOD, JR., ST. WTR. RT. SUR. NO. 294

SUBSCRIBED AND SWORN TO BEFORE ME THIS 16th DAY OF March

Mrs. Hilda Sherwood
NOTARY PUBLIC

NOTARY PUBLIC IN AND FOR Ormsby COUNTY, NEVADA
MY COMMISSION EXPIRES: July 1, 1969

MRS. HILDA SHERWOOD
Notary Public — State of Nevada
Ormsby County
My Commission Expires July 1, 1969

SCALE: 1" = 200'

OFFICE
STATE ENGINEER
1967 MAR 15 PM 1 18

CERTIFICATE No. 6290 ISSUED 5-24-67

FILED
MAR 15 1967
STATE ENGINEER'S OFFICE

MAP TO ACCOMPANY
PROOF OF BENEFICIAL USE
UNDER APPLICATIONS No. 21464
by
CASSINELLI AND SONS
FROM UNDERGROUND SOURCES
WASHOE COUNTY NEVADA

JAN. 1967 E.P. OSGOOD ST. WTR. RT. SUR. No. 294

21464