SECTION	SUBDIVISION	TOWNSHIP	RANGE	CULTIVATED ACREAGE	CULTURE
26	SW1/4 NE1/4	T.14N	R.26E	37.50	ALFALFA
26	LOT 2	T.14N	R.26E	42.24	"
			TOTAL CULTIVATED ACREAGE	79.74	

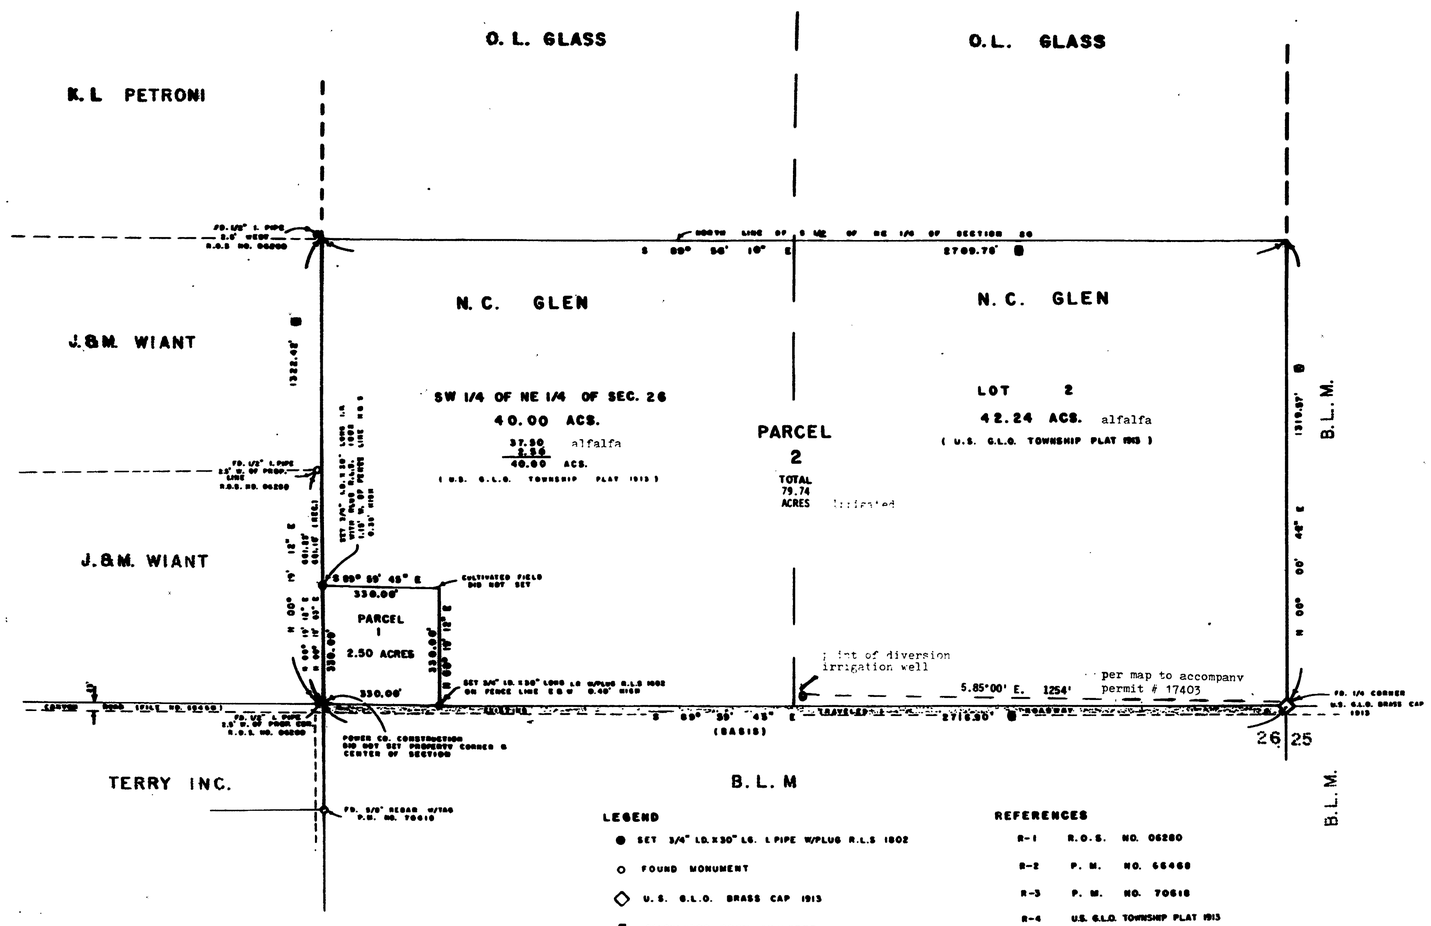

State of Nevada)
County of Lyon) SS

I, John P. Davis, being first duly sworn, depose and say that this map, consisting of one sheet, has been correctly drawn to the designated scale from a field survey and record data made by me, in April 1985 and that it correctly represents the location and extent of the works used to divert water from an underground source in Lyon County, by Nettie Glen. That the point of diversion, the location and extent of the lands owned or controlled by the applicant upon which water applied for under Application # 21496 is used, together with the area and kind of culture in each 40-acre subdivision, and the location and names of all other works or streams which are crossed by or connected with said works are fully designated thereon.

John P. Davis

John P. Davis
Water Rights Surveyor
#645

LEGEND

- ● SET 3/4" I.D. X 30" LG. I PIPE W/PLUG R.L.S 1802
- ○ FOUND MONUMENT
- ◇ U. S. G.L.O. BRASS CAP 1913
- ■ CALCULATED FROM ADJUSTED U.S. G.L.O. TOWNSHIP PLAT 1913

REFERENCES

R-1	R.O.S. NO. 06280
R-2	P. M. NO. 66468
R-3	P. M. NO. 70618
R-4	U.S. G.L.O. TOWNSHIP PLAT 1913

STATE OF NEVADA
COUNTY OF LYON SS

ON THIS 13th DAY OF JUNE, 1985 DID PERSONALLY APPEAR BEFORE ME, A NOTARY PUBLIC, JOHN P. DAVIS WHO ACKNOWLEGED THEY EXECUTED THE ABOVE INSTRUEMENT.

IN WITNESS WHEREOF I HAVE SET MY HAND AND SEAL THE DAY AND YEAR IN THE CERTIFICATE FIRST WRITTEN ABOVE

John L. Speight
NOTARY PUBLIC

BASIS OF BEARING
S 89° 39' 48" E
AS PER R.O.S. NO. 06280

CERTIFICATE No. 11224 ISSUED 8/8/85

FILED
JUN 13 1985
STATE ENGINEER'S OFFICE

'85 JUN 13 P12:36
RECEIVED
STATE ENGINEERS OFFICE

MAP

TO ACCOMPANY APPLICATION FOR PROOF OF BENEFICIAL USE FOR IRRIGATION & DOMESTIC PURPOSES FROM AN UNDERGROUND SOURCE UNDER PERMIT #21496 FOR NETTIE C. GLEN

THE S 1/2 NE 1/4 SEC. 26 TN. 14N. R.26E. M.D.B.&M.

LYON COUNTY NEVADA

F.B. 57

SHEET 1 OF 1

21496