Section	Subdivision	Township	Range	Acres	Culture
34	NW¼ NW¼	45N	37E	11.34	Wheat
"	NE¼ NW¼	"	"	1.26	"
"	" "	"	39.91	38.65	Alfalfa
"	SE¼ NW¼	"	"	36.31	"
"	" "	"	"	5.30	Grass
"	" "	"	41.99	0.32	Wheat
"	SW¼ NW¼	"	"	3.47	"
"	" "	"	"	11.26	Alfalfa
"	" "	"	16.87	2.14	Grass
"	NW¼ NE¼	"	"	41.10	Alfalfa
"	NE¼ NE¼	"	"	35.45	"
"	SE¼ NE¼	"	"	31.90	"
"	" "	"	36.41	4.51	Grass
"	SW¼ NE¼	"	"	5.22	"
"	" "	"	41.21	35.99	Alfalfa
	Total			264.22	

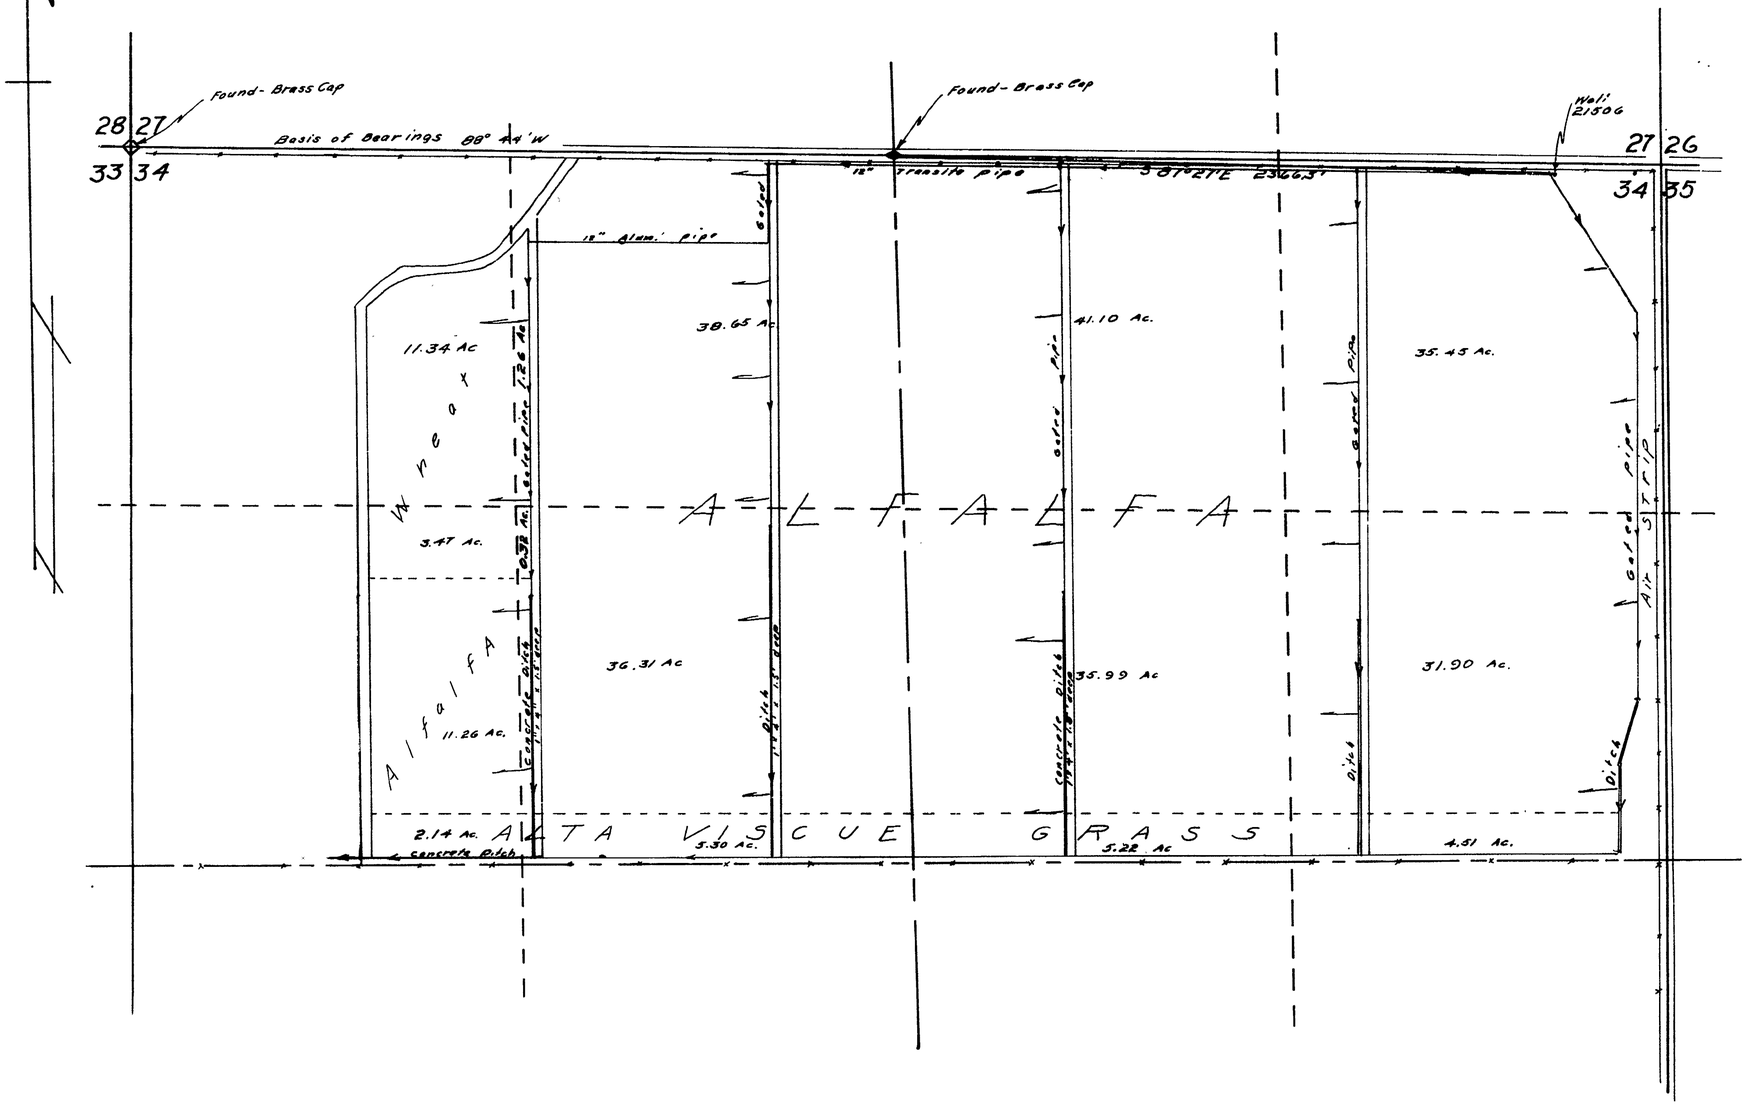

T. 45N., R 37E.
M.D.B.&M.

STATE OF NEVADA
COUNTY OF HUMBOLDT } S.S

I, J. R. Caldwell, being first duly sworn depose and say that this map has been correctly drawn to the designated scale from field notes of a survey made by me on the 22nd day of March, 1970, that it truly and correctly represents the location and extent of the works used to divert water from underground in Humboldt County by Alfred L. & Mary M. Woodard for Irrigation & Domestic purposes under application No. 21506 That the point of diversion the location and size of the diverting channel, location and description of all measuring devices the location and extent of all lands owned or controled by the applicant upon which water applied for under application No. 21506 is used together with the area and kind of culture in each 40-acre subdivision and the location and names of all other works or streams which are crossed by or connected with said works are fully and correctly designated thereon

J. R. Caldwell
State Water Right Surveyor No 276

Subscribed and sworn to before me this 4th day of May, 1970.

James A Callahan

JAMES A. CALLAHAN
NEVADA STATE OF NEVADA
HUMBOLDT COUNTY
My Commission Expires Nov. 29, 1971

Scale 1" = 300

300 0 300 600 900 1200

24305 CERTIFICATE NO. 7924 ISSUED 9-6-72

OFFICE
STATE ENGINEER

1970 MAY 5 AM 8 39

CERTIFICATE No. 7457 ISSUED 10/26/70

FILED
MAY 5, 1970
STATE ENGINEER'S OFFICE

MAP TO ACCOMPANY PROOF OF BENEFICIAL USE

UNDER APPLICATION NO. 21506
BY Alfred L. & Mary M. Woodard
FROM Underground
IN Humboldt County, Nevada

24305 21506