Section	Subdivision	Township	Range	Acres	Culture
33	NW¼SW¼	44N	37E	37.29	Alfalfa
"	NE¼ SW¼	"	"	38.60	"
"	SE¼ SW¼	"	"	30.91	"
"	" "	"	"	9.09	Follow
"	SW¼ SW¼	"	"	9.00	"
"	" "	"	"	30.45	Alfalfa
Total				155.34	

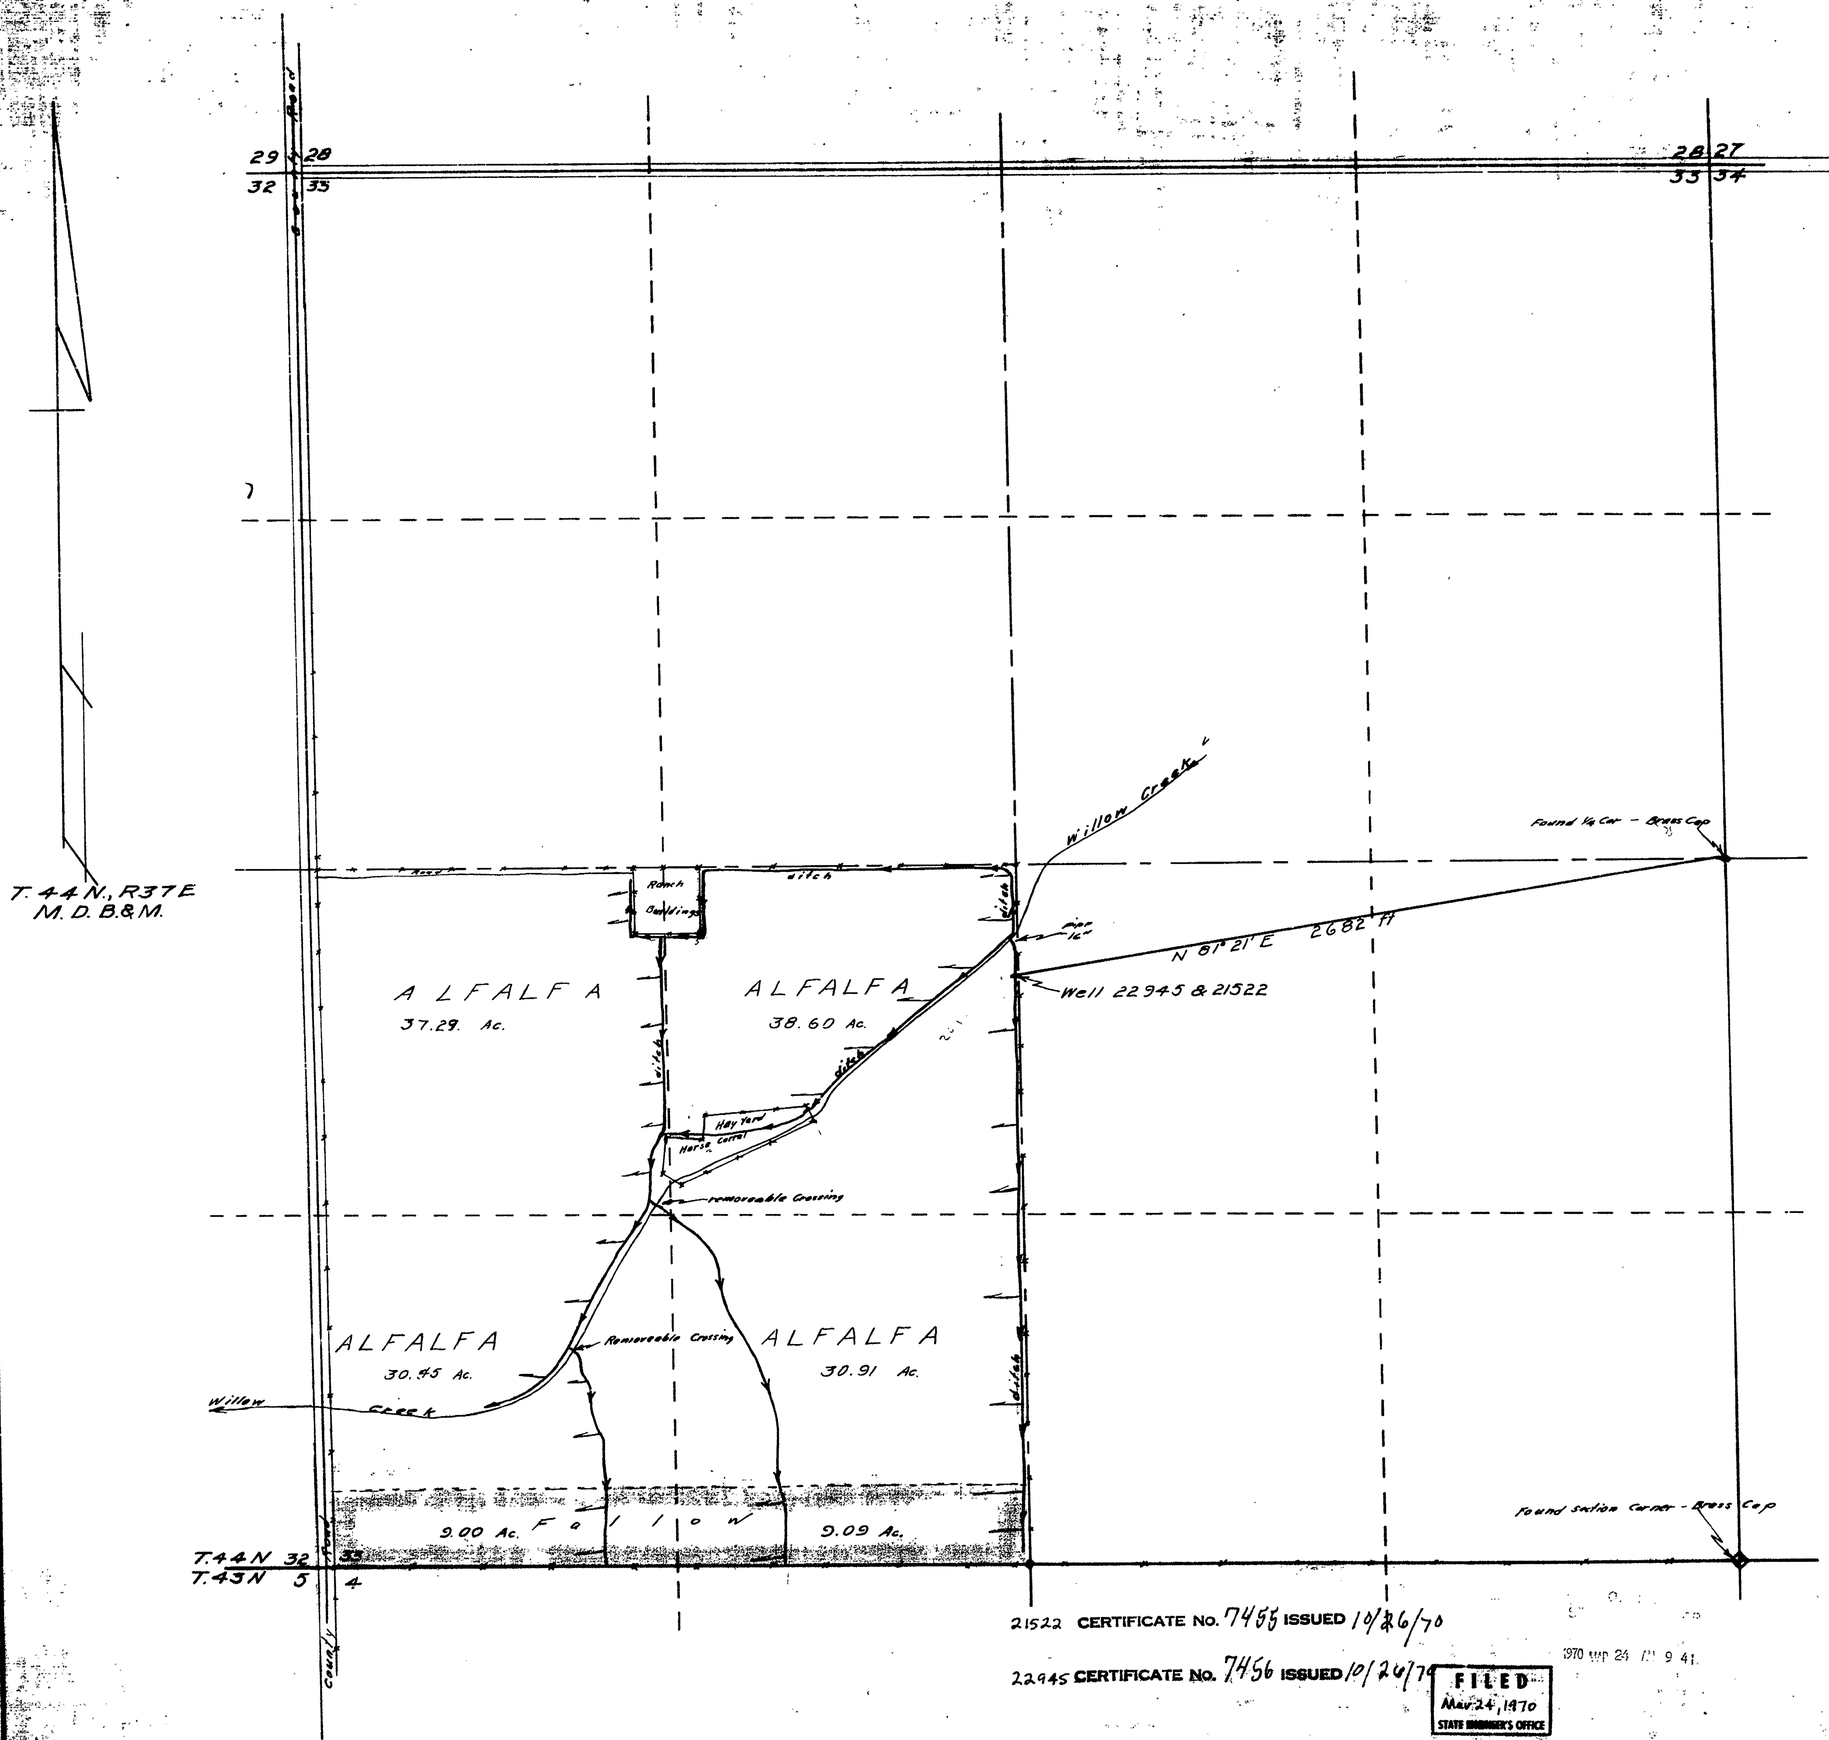

STATE OF NEVADA
COUNTY OF HUMBOLDT } S.S.

I, J. R. Caldwell, being first duly sworn depose and say that this map has been correctly drawn to the designated scales from field notes of a survey made by me on the 7th day of March, 1970, that it truly and correctly represents the location and extent of the works used to divert water from Underground in Humboldt County by Robert A. & Alta M. Woodworth for Irrigation & Domestic purposes under application No. 22945 & 21522 That the point of diversion, the location and size of the diverting channel, location, and description of all measuring devices, the location and extent of all lands owned or controled by the applicant upon which water applied for under application No. 22945 & 21522 is used together with the area and kind of culture in each 40-acre subdivision and the location and names of all other works or streams which are crossed by or connected with said works are fully and correctly designated thereon.

J. R. Caldwell
State Water Right Surveyor No. 276

REGISTERED LAND SURVEYOR · STATE OF NEVADA
J. R. CALDWELL
No. 626

Subscribed and sworn to before me this 9th day of March, 1970.

James A. Callahan

JAMES A. CALLAHAN
NOTARY PUBLIC - STATE OF NEVADA
HUMBOLDT COUNTY
My Commission Expires Feb. 28, 1971

Scale 1" = 300'

300 0 300 600 900 1200

21522 CERTIFICATE No. 7455 ISSUED 10/26/70

22945 CERTIFICATE No. 7456 ISSUED 10/26/70

FILED
Mar 24, 1970
STATE ENGINEER'S OFFICE

1970 MAR 24 AM 9 41

MAP TO ACCOMPANY PROOF OF BENEFICIAL USE

UNDER APPLICATION NO. 22945 & 21522
BY Robert A. & Alta M. Woodworth
FROM Underground
IN Humboldt County, Nevada

22945 File Under 21522