SECTION	SUBDIVISION	TOWN-SHIP	RANGE	CULTIVATED ACREAGE	DESCRIPTION OF CULTURE	DATE OF CULTURE
3	* NE 1/4 SE 1/4	T 31 N.	R. 59 E.	320 ACS.	ALFALFA	
3	* SE 1/4 SE 1/4	T 31 N.	R. 59 E.	160 ACS.	ALFALFA & SUMMER FOLLOW	

* = ALL WITHIN HES 162

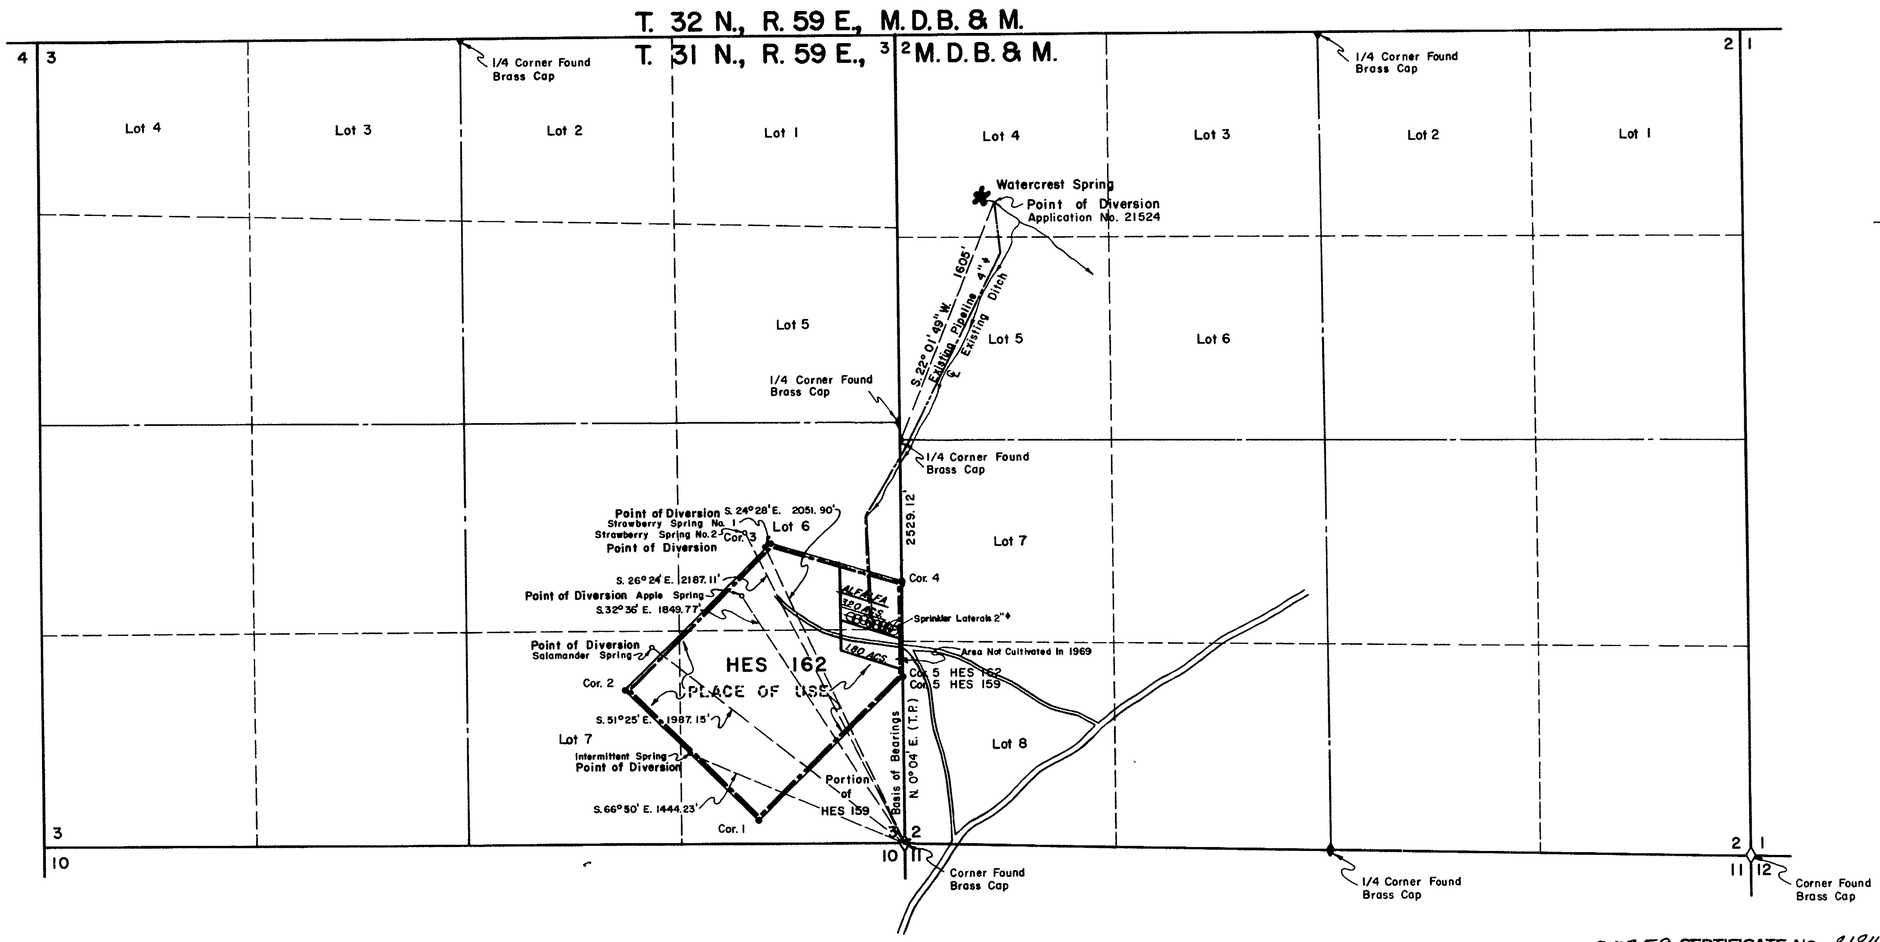

25759 CERTIFICATE No. 8184 ISSUED 11-9-73
25760 CERTIFICATE No. 8185 ISSUED 11-9-73
25761 CERTIFICATE No. 8186 ISSUED 11-9-73
25762 CERTIFICATE No. 8187 ISSUED 11-9-73

State of Nevada
County of Elko } s.s.

I, Alan S. Boyack, being first duly sworn, depose and say that this map, consisting of one sheet, has been correctly drawn to the designated scale from field notes of a survey made under my supervision and direction, on the 12th day of May, 1970; that it truly and correctly represents the proposed location and extent of the works used divert water from **Watercrest Spring** in **Elko County,** by **Lloyd and Thelma Myers** for Irrigation and Domestic purposes under Application No. 21524. That the point of diversion, the location, size of the diverting channel, location and description of all measuring devices, the location and extent of lands owned or controlled by the applicant upon which water applied for under Application No. 21524 is used, together with the area and kind of culture in each 40-acre subdivision, and the location and names of all other works or streams which are crossed by or connected with said works are fully and correctly designated thereon.

Alan S. Boyack
State Water Rights Surveyor No. 358

REGISTERED LAND SURVEYOR · STATE OF NEVADA · ALAN S. BOYACK · No. 8186

Subscribed and sworn to before me this 27th day of May, 1970.
Notary Public in and for Elko County, Nevada.

Leora Bernadot
Notary Public State of Nevada
ELKO COUNTY, NEVADA
Commission Expires May 2 1974

Leora Bernadot

LEGEND

- Section Corner Found
- 1/4 Section Corner Found
- Property Corner of Parcel Found Brass Cap
- 4" ϕ Pipeline
- Boundary of HES Parcel

NOTES

1. Basis of Bearings is north-south Section Line, as bearing N. 0° 04' E., of Section 2, T. 31 N., R. 59 E., M.D.B. & M.

21524 - CERTIFICATE No. 7395 ISSUED 7-27-70

OFFICE
STATE ENGINEER

FILED
JUN 3 1970
STATE ENGINEER'S OFFICE

25759
25760
25761
25762
25763

0 500 1000 1500 2000
Scale 1" = 500'

NO.	BY	DATE	DESCRIPTION	CHK'D	APP'D
			REVISIONS		

DRAWN BY D.L.J. | APPROVED BY M.C.
JOB NO. 2112-01 | DATE MAY, 1970

MAP
TO ACCOMPANY PROOF OF BENEFICIAL USE
UNDER APPLICATION NO. 21524
FOR IRRIGATION & DOMESTIC PURPOSES
BY LLOYD & THELMA MYERS
FROM WATERCREST SPRING

CHILTON ENGINEERING
421 COURT STREET ELKO, NEVADA

W 70010 | 0

25763 25762 25761 25760 25759 FILE UNDER 21524