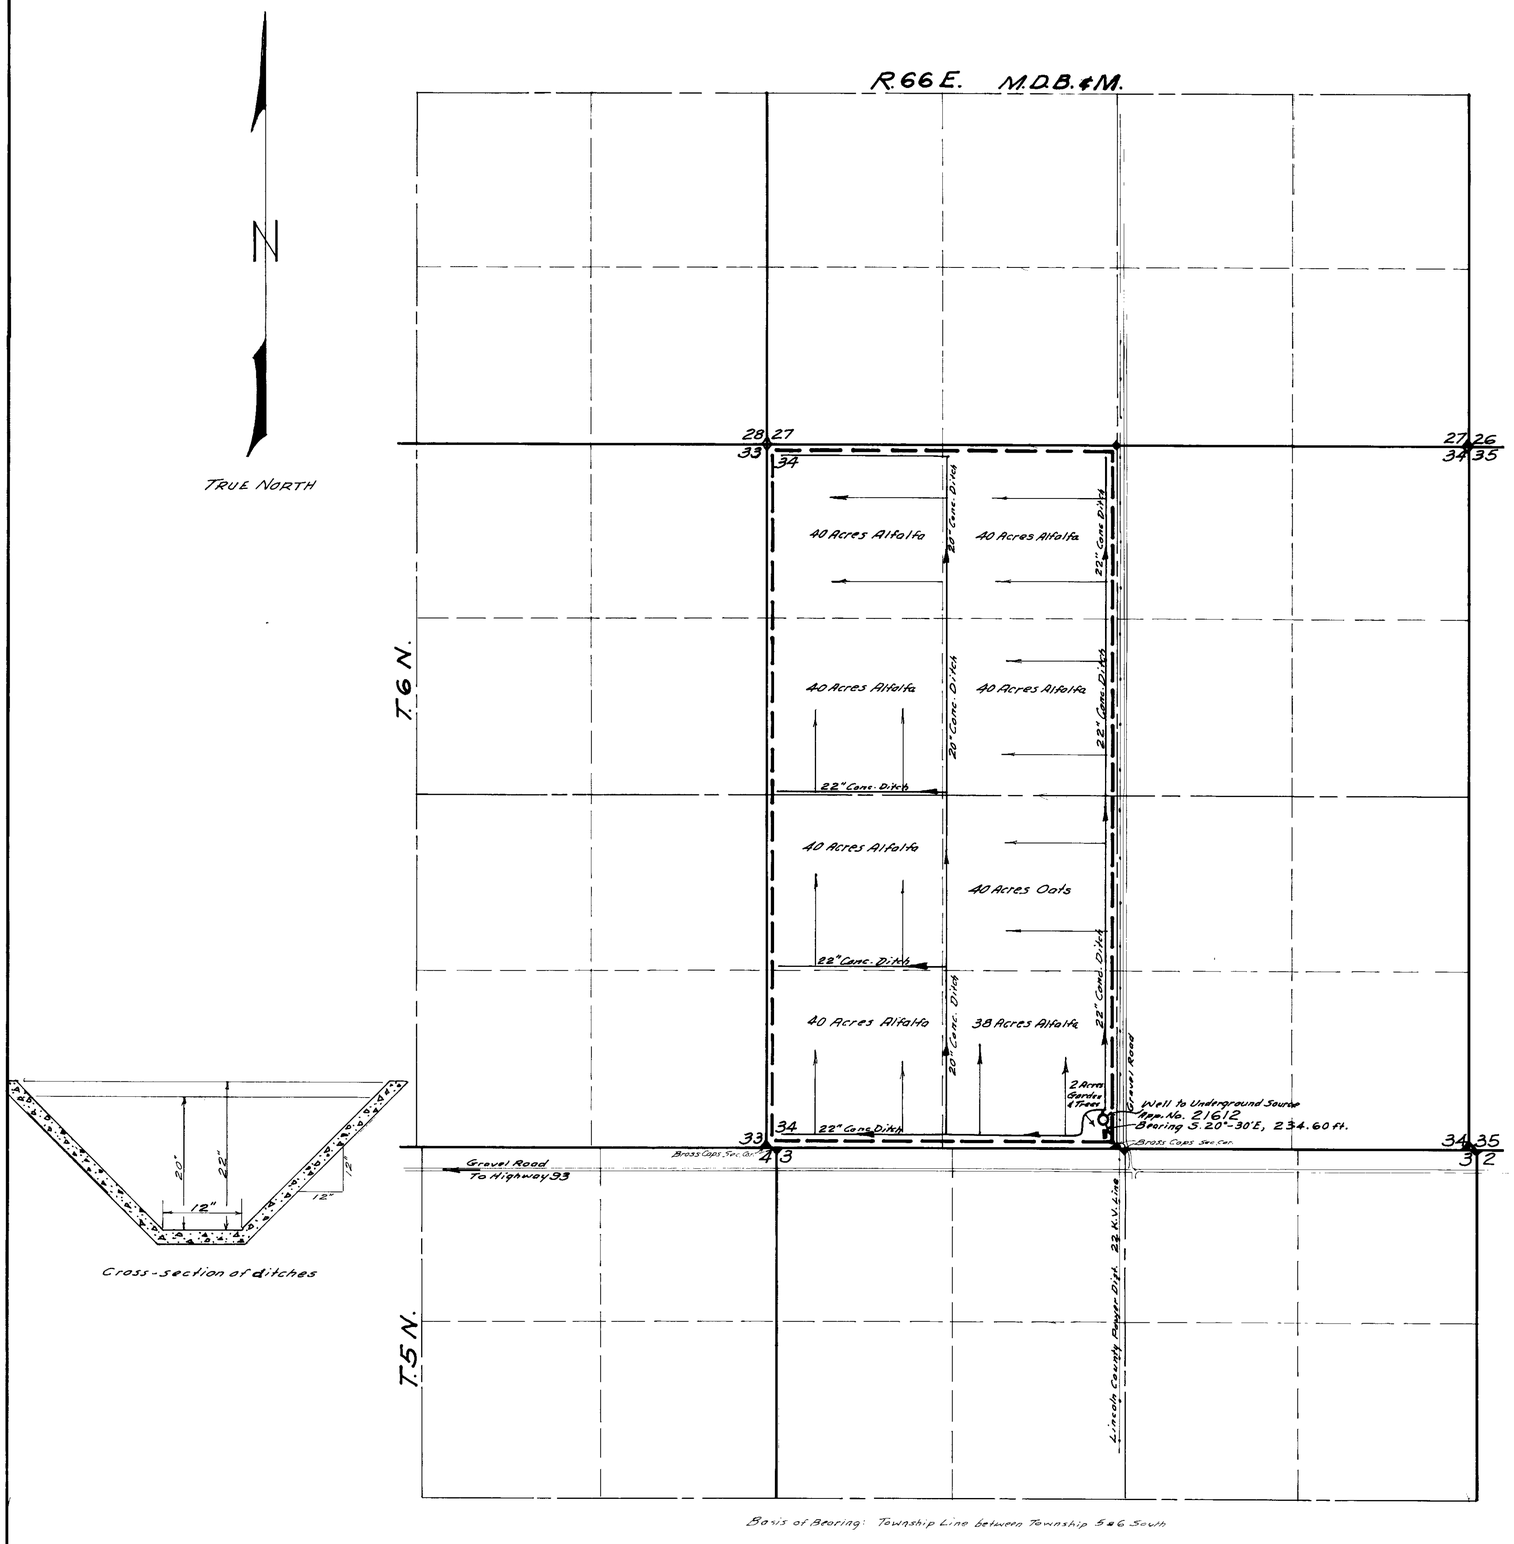

Basis of Bearing: Township Line between Township 5 & 6 South

Cross-section of ditches

Cultural Map Tabulation

Section	Subdivision	Township	Range	Cultivated Acreage	Description of Culture	Date of First Culture
34	NW¼ NW¼	6 N.	66 E	40.0	Alfalfa	
34	NE¼ NW¼	6 N.	66 E	40.0	Alfalfa	
34	SW¼ NW¼	6 N.	66 E	40.0	Alfalfa	
34	SE¼ NW¼	6 N.	66 E	40.0	Alfalfa	
34	NW¼ SW¼	6 N.	66 E	40.0	Alfalfa	
34	NE¼ SW¼	6 N.	66 E	40.0	Oats	
34	SW¼ SW¼	6 N.	66 E	40.0	Alfalfa	
34	SE¼ SW¼	6 N.	66 E	38.0	Alfalfa	
34	SE¼ SW¼	6 N.	66 E	2.0	Trees & Garden	

State of Nevada }
County of Lincoln } SS

I, Reginald G. Lee, being first duly sworn, depose and say that this map, consisting of one sheet, has been correctly drawn to the designated scale from field notes of a survey made by me, between the eight day of August, and the twelveth day of August, 1969; that it truly and correctly represents the proposed location and extent of the work used to divert water from an Underground Source in Lincoln County, by Dean A. Kirk for irrigation and domestic purposes under Application No. 21612. That the point of diversion, the location, size of the diverting channel, location and description of all measuring devices, the location and extent of lands owned or controlled by the applicant upon which water applied for under Application No. 21612 is used, together with the area and kind of culture in each 40-acre subdivision, and the location and names of all other works or streams which are crossed by or connected with said works are fully and correctly designated thereon.

Reginald G. Lee
State Water Right Surveyor

Subscribed and Sworn to before me
this 8th day of September, 1969.

COLLEEN FLINSPACH
Notary Public — State of Nevada
Lincoln County
My Commission Expires Sept. 20, 1969

0 600' 1200' 1800' 2400' 3000'

Scale 1" = 600'

OFFICE
STATE ENGINEER
1969 SEP 24 AM 10 11

1969 SEP 10 AM 9 48

FILED
Sept 24, 1969

CERTIFICATE NO. 7223 ISSUED 11-20-69

MAP
TO ACCOMPANY PROOF OF BENEFICIAL USE UNDER APPLICATION No. 21612 FOR IRRIGATION & DOMESTIC BY DEAN A. KIRK FROM UNDERGROUND SOURCE

72331 **21612**