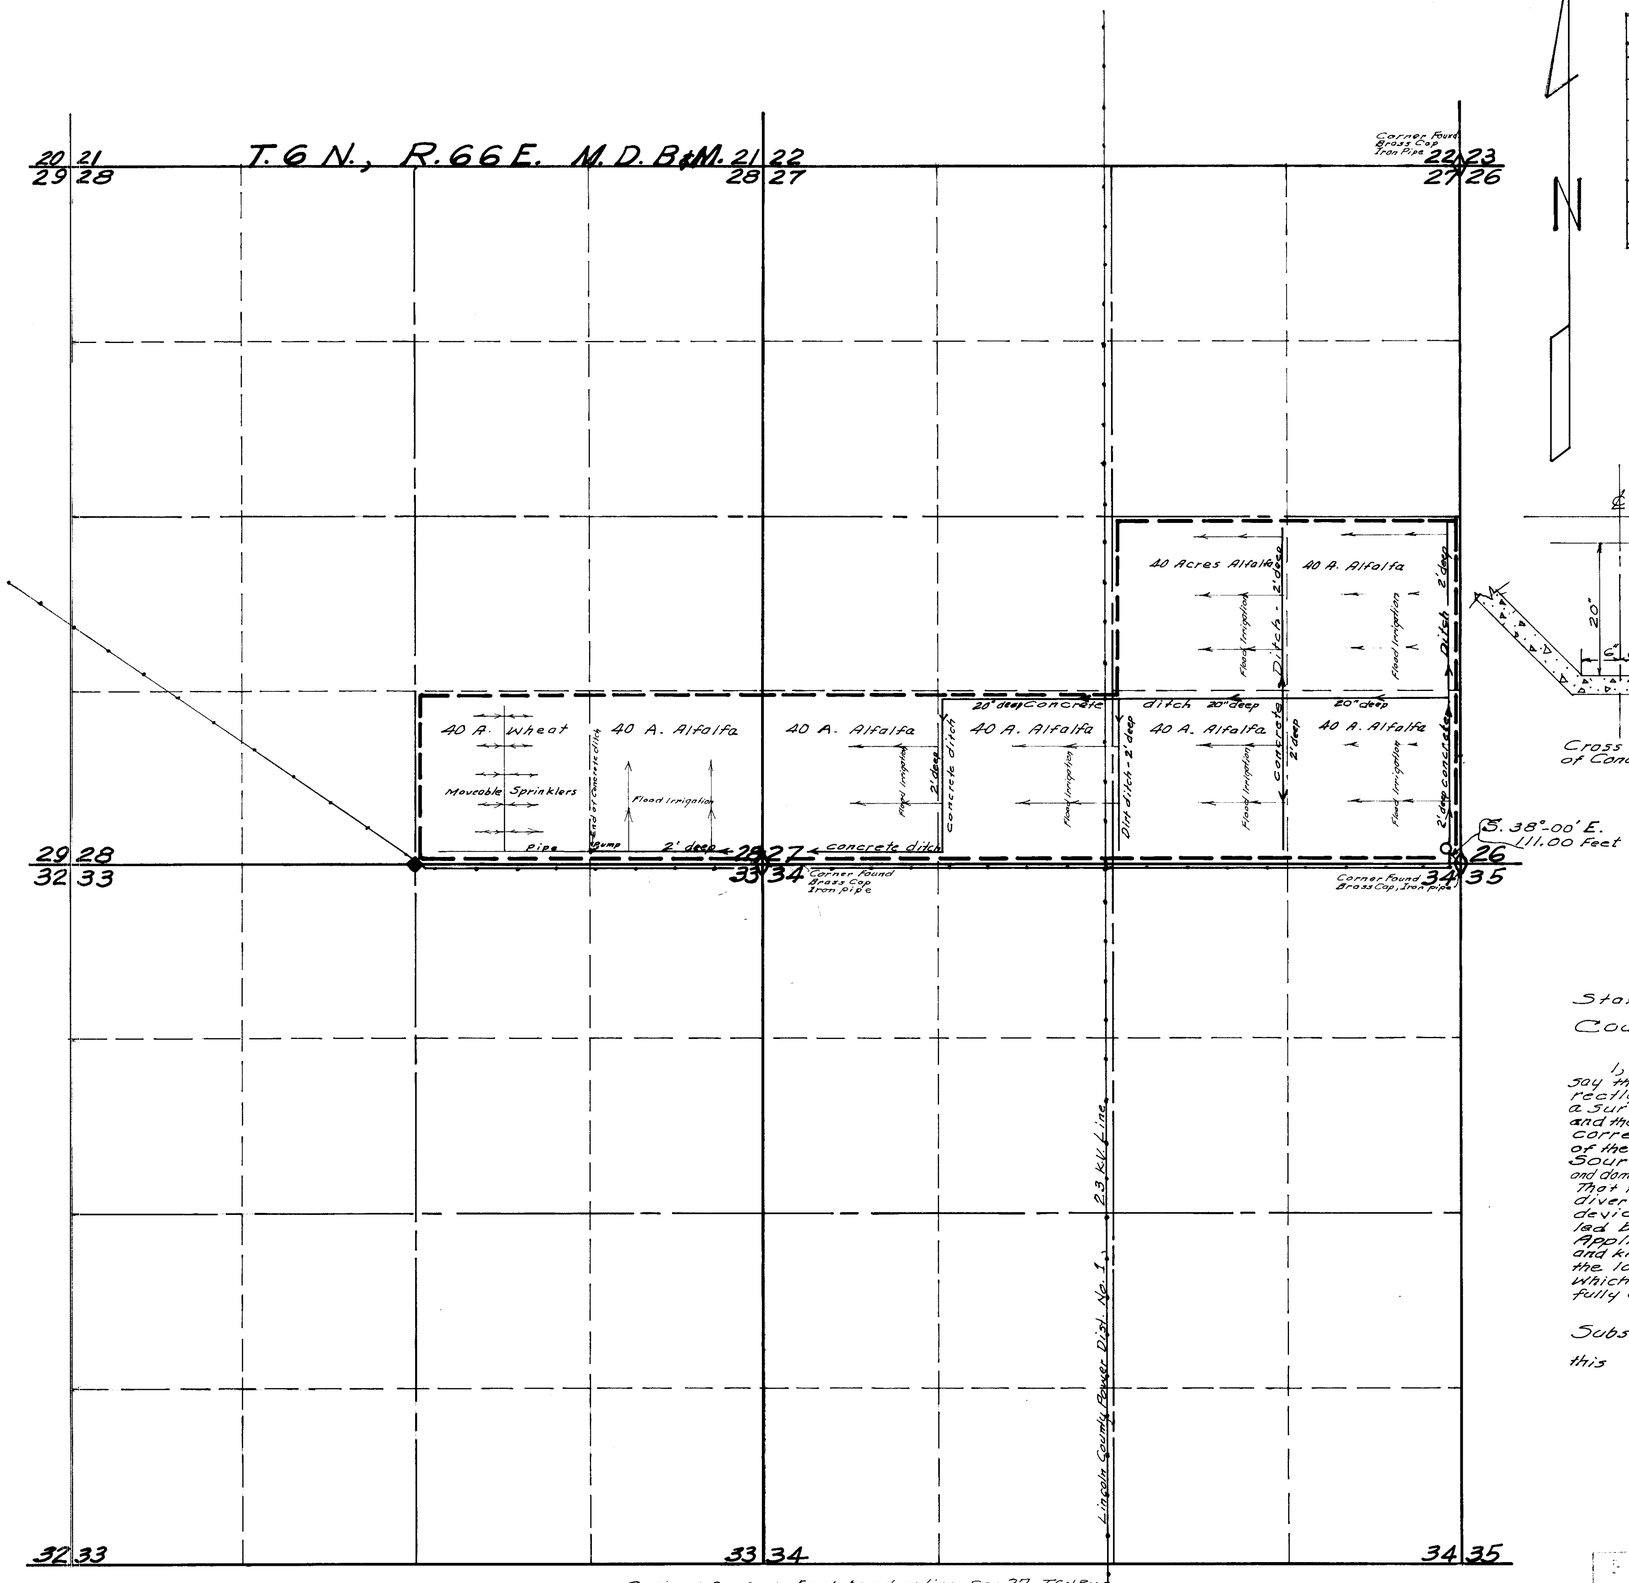

Basis of Bearing: East boundary line Sec 27, T6N, R66E.

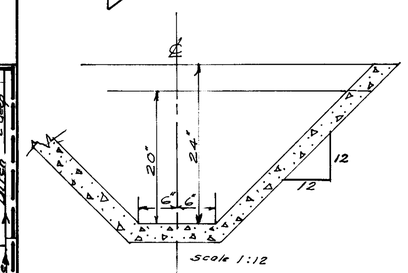

Cross Section of Concrete Ditches

Cultural Map Tabulation

Section	Sub-division	Town Ship	Range	Cultivated acreage	Description of Culture	Date of first Culture
27	NW¼ SE¼	6 N	66 E	40.0	Alfalfa	
27	NE¼ SE¼	6 N	66 E	40.0	Alfalfa	
27	SE¼ SE¼	6 N	66 E	40.0	Alfalfa	
27	SW¼ SE¼	6 N	66 E	40.0	Alfalfa	
27	SE¼ SW¼	6 N	66 E	40.0	Alfalfa	
27	SW¼ SW¼	6 N	66 E	40.0	Alfalfa	
28	SE¼ SE¼	6 N	66 E	40.0	Alfalfa	
28	SW¼ SE¼	6 N	66 E	40.0	Wheat	

State of Nevada } SS.
County of Lincoln }

I, Reginald G. Lee, being first duly sworn, depose and say that this map, consisting of one sheet, has been correctly drawn to the designated scale from field notes of a survey made by me, between the 3rd day of September, and the Sixth day of September, 1971; that it truly and correctly represents the proposed location and extent of the works used to divert water from Underground Source in Lincoln County by Kay Wright for irrigation and domestic purposes under Application No. 21616. That the point of diversion, the location, size of the diverting channel, location and description of all measuring devices, the location and extent of lands owned or controlled by the applicant upon which water applied for under Application No. 21616 is used, together with the area and kind of culture in each 40-acre sub-division, and the location and names of all other works or streams which are crossed by or connected with said works are fully and correctly designated thereon.

Reginald G. Lee
State Water Right Surveyor

Subscribed and sworn to before me.
this 20th day of September, 1971
Barbara S. Mathews

BARBARA S. MATHEWS

0 600' 1200' 1800' 2400' 3000'
Scale: 1" = 600'

FILED
SEP 21 1971
STATE ENGINEER

MAP
TO ACCOMPANY PROOF OF BENEFICIAL USE UNDER APPLICATION NO. 21616 FOR IRRIGATION & DOMESTIC BY KAY WRIGHT FROM UNDERGROUND SOURCE

CERTIFICATE No. 7809 ISSUED 3-22-72

74090 72297 21616