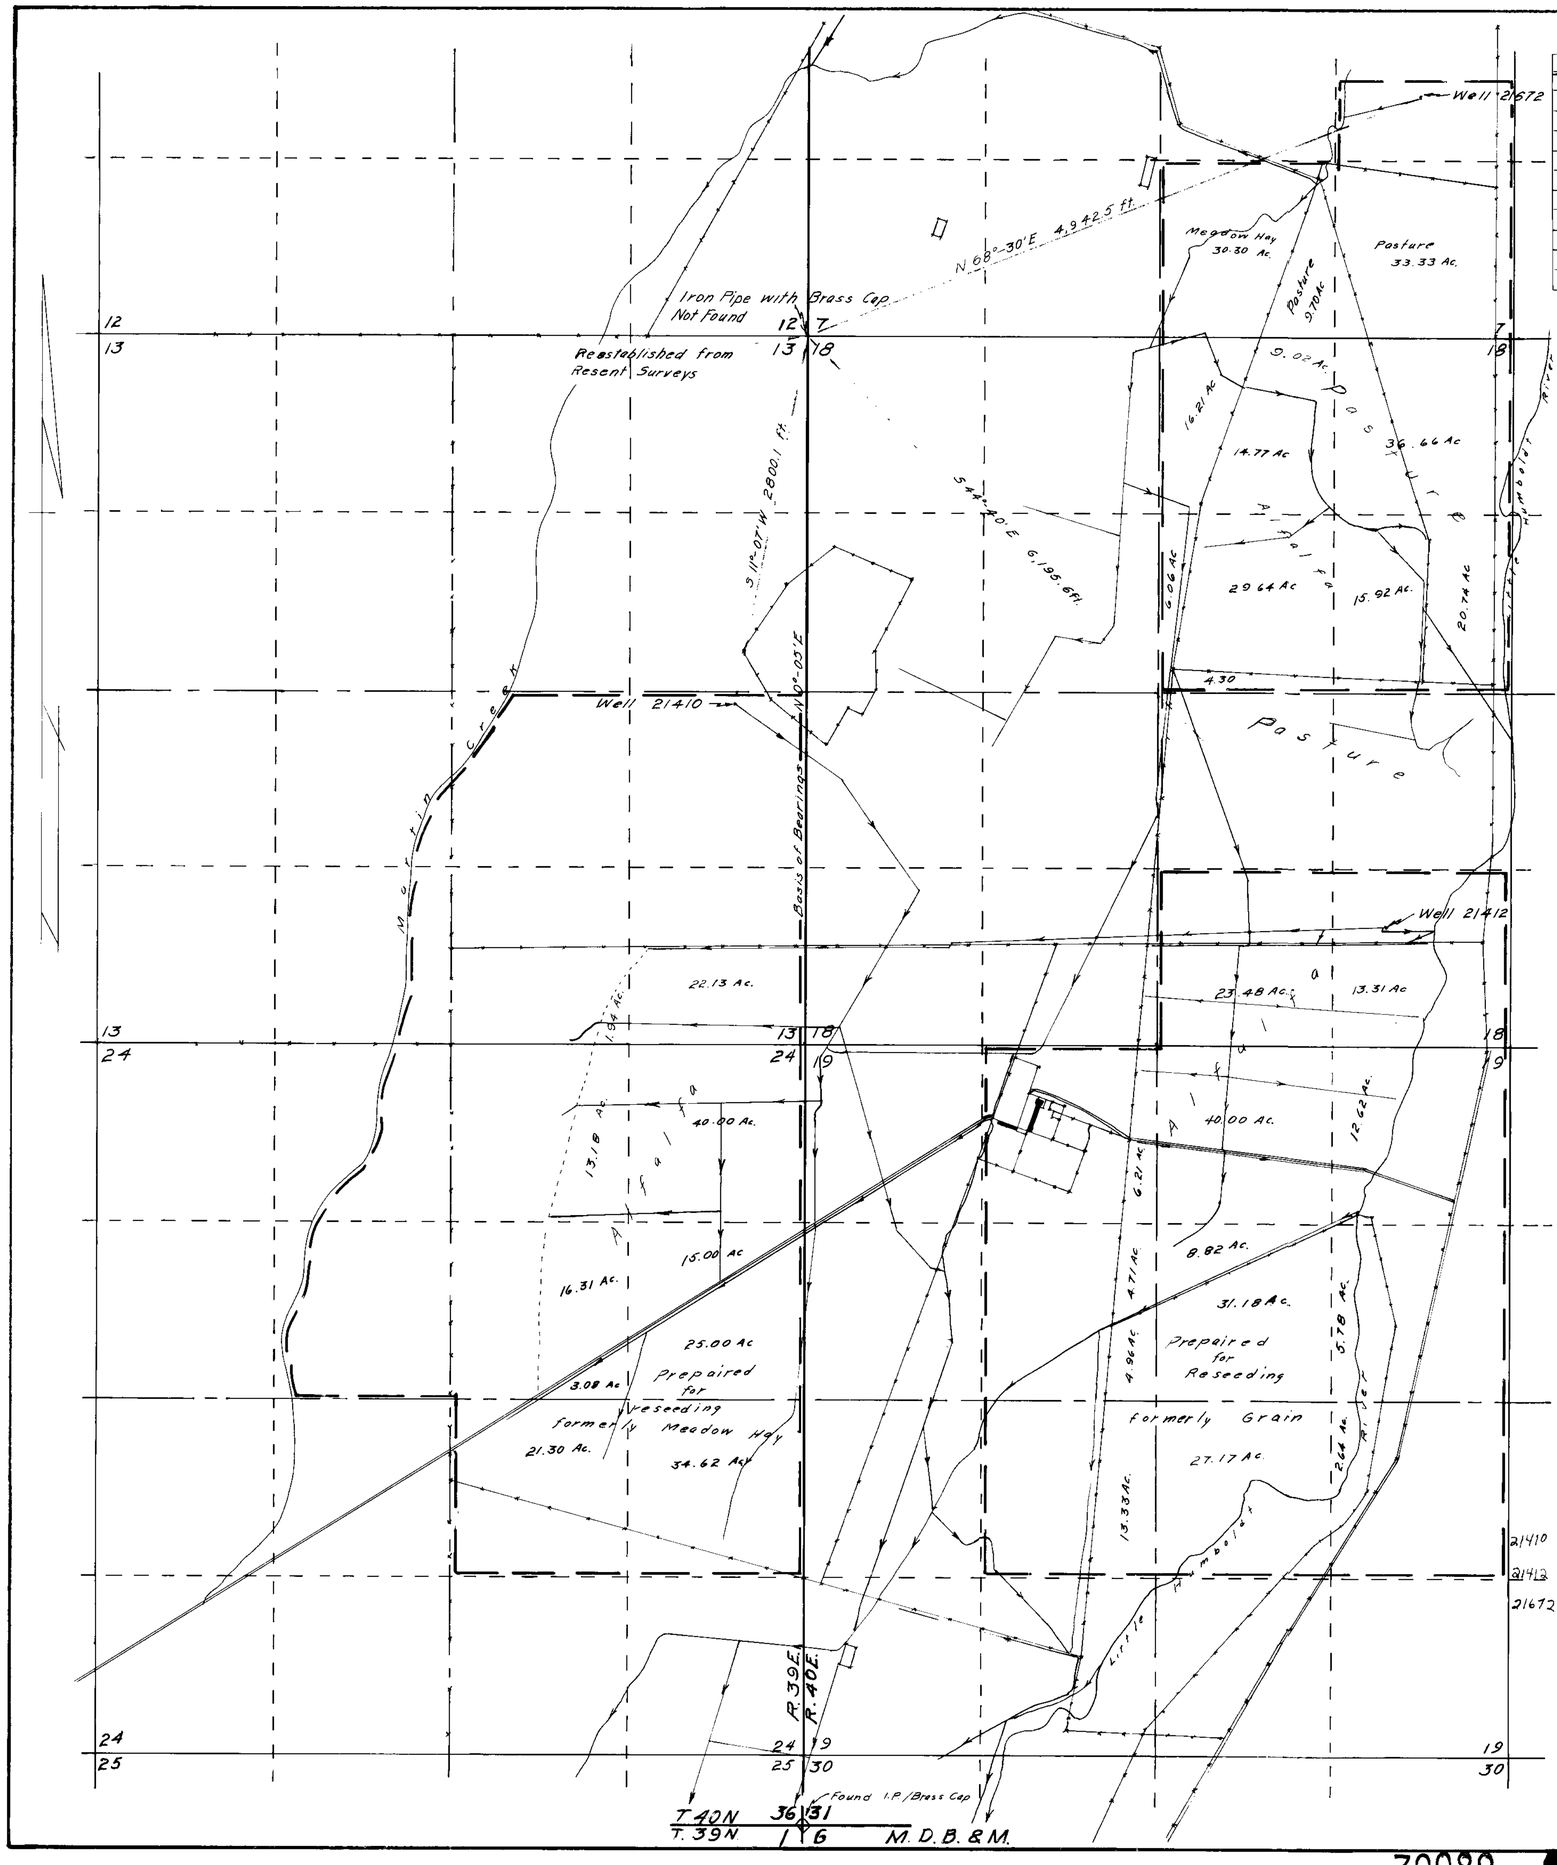

Applic. #21410

Section	Sub-division	Township	Range	Acres	Culture
13	SE¼ SE¼	40N	39E	22.13	Alfalfa
"	SW¼ SE¼	"	"	1.94	"
24	NW¼ NE¼	"	"	13.18	"
"	NE¼ NE¼	"	"	40.00	"
"	SE¼ NE¼	"	"	15.00	"
"	" "	"	"	25.00	Prepaired
"	SW¼ NE¼	"	"	3.08	"
"	" "	"	"	16.31	Alfalfa
"	NW¼ SE¼	"	"	21.30	Prepaired
"	NE¼ SE¼	"	"	34.62	"
Total				192.56	

Applic. # 21672

Section	Sub-division	Township	Range	Acres	Culture
7	SW¼ SE¼	40N	40E	30.30	Meadow Hay
"	" "	"	"	9.70	Pasture
"	SE¼ SE¼	"	"	33.33	"
18	NW¼ NE¼	"	"	16.21	Meadow Hay
"	" "	"	"	9.02	Pasture
"	" "	"	"	14.77	Alfalfa
"	NE¼ NE¼	"	"	36.66	Pasture
"	SE¼ NE¼	"	"	20.74	"
"	" "	"	"	15.92	Alfalfa
"	SW¼ NE¼	"	"	29.64	"
"	" "	"	"	6.06	Meadow Hay
"	" "	"	"	4.30	Pasture
Total				226.66	
18	SE¼ SE¼	40N	40E	13.31	Alfalfa
"	SW¼ SE¼	"	"	23.48	"
19	NW¼ NE¼	"	"	40.00	"
"	NE¼ NE¼	"	"	12.62	"
"	SE¼ NE¼	"	"	5.78	Prepaired
"	SW¼ NE¼	"	"	31.18	"
"	" "	"	"	8.82	Alfalfa
"	NW¼ SE¼	"	"	27.17	Prepaired
"	NE¼ SE¼	"	"	2.64	"
"	NE¼ SW¼	"	"	13.33	"
"	SE¼ NW¼	"	"	4.96	"
"	" "	"	"	4.71	Alfalfa
"	NE¼ NW¼	"	"	6.21	"
Total				194.21	

Applic. #21412

STATE OF NEVADA
COUNTY OF HUMBOLDT } S.S.

I, J.R. Coldwell, being first duly sworn, depose and say that this map, consisting of one sheet, has been correctly drawn to the designated scale from field notes of a survey made by me **between the 13th day of February and the 10th day of March, 1969** that it truly and correctly represents the location and extent of the works used to divert water from underground in **Humboldt** County, by **Nevada Garvey Ranches, Inc, for irrigation & Domestic** purpose under permit No. **21410, 21412 & 21672** That the point of diversion, the location, size of diverting channel, location and description of all measuring devices, the location and extent of lands owned or controled by the applicant upon which water applied for under permit No. **21410, 21412 & 21672** is used, together with area and kind of culture in each 40-acre subdivision, and the location and names of all other works or streams which are crossed by or connected with said works are fully and correctly designated thereon.

J. R. Coldwell
State Water Right Nº 276

LICENSED LAND SURVEYOR, STATE OF NEVADA
J. R. CALDWELL
No. 276

Subscribed and sworn to before me this 6th day of March, 1969

Rose Blade

Scale 1" = 600'

600 0 600 1200 1800 2400

21410 CERTIFICATE NO. 7028 ISSUED May 26, 1969
21412 CERTIFICATE NO. 7030 ISSUED May 26, 1969
21672 CERTIFICATE NO. 7055 ISSUED 6-10-69

MAP TO ACCOMPANY PROOF OF BENEFICIAL USE

UNDER APPLICATIONS 21410, 21412 & 21672
FOR Irrigation & Domestic
BY Nevada Garvey Ranches, Inc
FROM Underground
IN Humboldt County, Nevada

70089