SECTION	SUBDIVISION	TOWNSHIP	RANGE	CULTIVATED ACREAGE	DESCRIPTION OF CULTURE	DATE OF INT. CULTURE
8	E 1/2 NE 1/4 NE 1/4	21 N.	35 E.	20.0 AC.	CLOVER FESCUE AND TRAITURE	1965
8	TRIB. W 1/2 NE 1/4 NE 1/4	21 N.	35 E.	5.0 AC.	NATURAL PRAIRIE	1967
8	SE 1/4 NE 1/4	21 N.	35 E.	40.0 AC.	FESCUE	1970
8	TRIB. E 1/2 SW 1/4 NE 1/4	21 N.	35 E.	15.0 AC.	FESCUE	1970
5	SE 1/4 SE 1/4 SE 1/4	21 N.	35 E.	10.0 AC.	FESCUE	1970

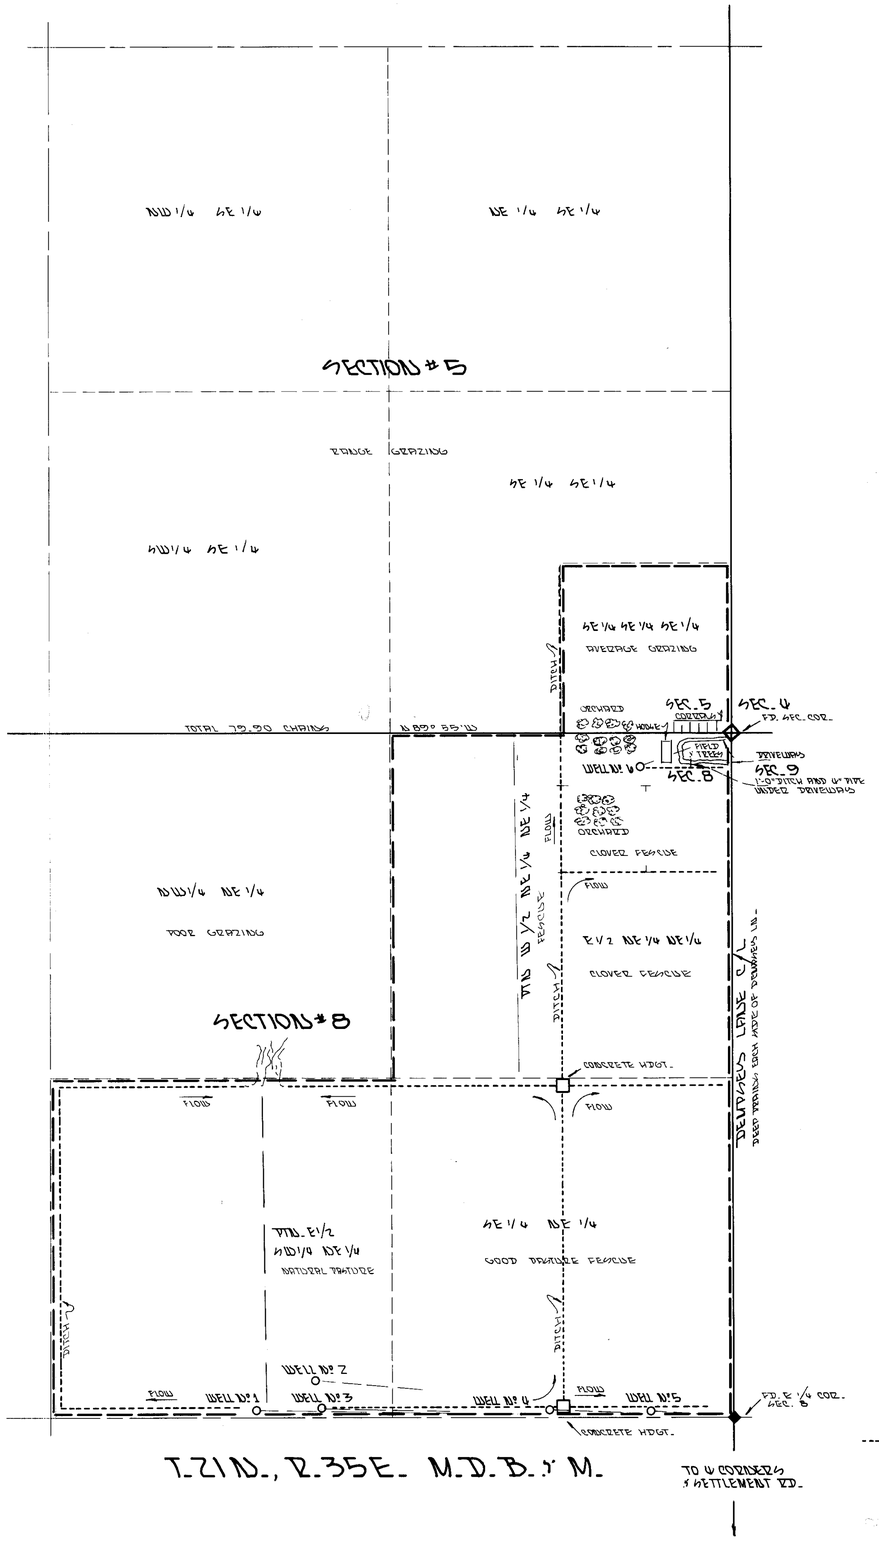

MAP TO ACCOMPANY PROOF OF BENEFICIAL USE UNDER APPLICATION NO. 21690 FOR IRRIGATION & DOMESTIC USE

STATE OF NEVADA
COUNTY OF CHURCHILL } SS

I, JOSEPH W. WHITTLE, BEING FIRST DULY SWORN DEPOSE AND SAY THAT THIS MAP CONSISTING OF ONE SHEET, HAS BEEN CORRECTLY DRAWN TO THE DESIGNATED SCALE FROM FIELD NOTES OF A SURVEY MADE BY ME, BETWEEN THE 8 AND 10 DAY OF June, 1973; THAT IT TRULY AND CORRECTLY DESCRIBES THE LOCATION AND EXTENT OF THE WORK USED TO DIVERT WATER FROM WELL NO. 1, 2 & 3 IN CHURCHILL COUNTY.

BY

LINCOLN AND DEG E. DENVERS
~~APPLICATION~~

FOR IRRIGATION AND DOMESTIC PURPOSES UNDER PERMIT NO. 21690. THAT THE POINT OF DIVERSION, THE LOCATION, SIZE OF THE DIVERTING CHANNEL, LOCATION AND DESCRIPTION OF ALL MEASURING DEVICES, THE LOCATION AND EXTENT OF THE LANDS OWNED OR CONTROLLED BY THE APPLICATION UPON WHICH WATER APPLIED FOR UNDER APPLICATION NO. 21690 IS USED, TOGETHER WITH THE AREA AND KIND OF CULTURE IN EACH NO.O AREE SUBDIVISION, AND THE LOCATION AND NAMES OF ALL OTHER USERS OF STREAMS WHICH ARE CONNECTED BY OR CONNECTED WITH SAID USERS ARE FULLY AND CORRECTLY DESIGNATED THEREON.

JOSEPH W. WHITTLE STATE WATER RIGHT PROVEYOR # 388

SUBSCRIBED AND SWORN TO BEFORE ME THIS 31 DAY OF AUGUST, 1973 NOTARY PUBLIC IN AND FOR CHURCHILL COUNTY, NEVADA

Carmen Bell

CARMEN BELL
Notary Public — State of Nevada
Churchill County
My Commission Expires March 6, 1977

NORTH

SCALE
1" = 300 FT.

0' 330' 660' 990' 1320'

CERTIFICATE NO. ISSUED

WELL NO. 1	8" WELL POINT-OF-DIVERSION
TIE: S 89° 10' E	1840' TO E 1/4 COR., SEC. 8
DEPTH 125'	.336 C.F.S.
WELL NO. 2	3" WELL POINT-OF-DIVERSION
TIE: S 85° 10' E	1620' TO E 1/4 COR. SEC. 8
DEPTH 125'	.111 C.F.S.
WELL NO. 3	16" WELL POINT-OF-DIVERSION
TIE: S 88° 50' E	1590' TO E 1/4 COR. SEC. 8
DEPTH 100'	1.337 C.F.S. PUMP CAP. 600 G.P.M.
WELL NO. 4	4" WELL EXISTING
TIE: S 88° 00' E	710' TO E 1/4 COR SEC. 8
DEPTH 85'	.079 C.F.S.
WELL NO. 5	3" WELL EXISTING
TIE: S 86° 10' E	320' TO E 1/4 COR. SEC. 8
DEPTH 95'	.045 C.F.S.
WELL NO. 6	6" WELL EXISTING
TIE: N 70° 10' E	365 TO NE. COR. SEC. 8
DEPTH 90'	.154 C.F.S.

------- FARM DITCH 2'-0" BOTTOM 1 1/2 : 1 SLOPE
N = 0.035 GRADE = 5/16" PER 100 FT.
12" WATER DEPTH Q = 2.0 C.F.S.

CERTIFICATE NO. ISSUED

FILED
AUG 2 1973

MAP TO ACCOMPANY PROOF OF BENEFICIAL USE UNDER APPLICATION NO. 21690 FOR IRRIGATION & DOMESTIC USE

BY LINCOLN & DEG E. DENVERS FROM WELL NO. 1, 2 & 3

NEVA-CAL-IDA
Engrs. & Surveyors
Box 270, Fallon, Nevada 89406

SURVEYOR JOSEPH W. WHITTLE S.W.R.S. 388

DRAWN BY D.A. MELLO AUG. 01 1973 FALLON, NEVADA

21690