Section	Subdivisions	Twp	Range	Acreage	Culture
32	NW¼ NE¼	43 N	37 E	29.76	Alfalfa
"	NE¼ NE¼	"	"	37.36	"
"	SE¼ NE¼	"	"	38.10	"
"	SW¼ NE¼	"	"	40.00	"
"	SE¼ NW¼	"	"	14.78	Grain
	TOTAL			160.00	

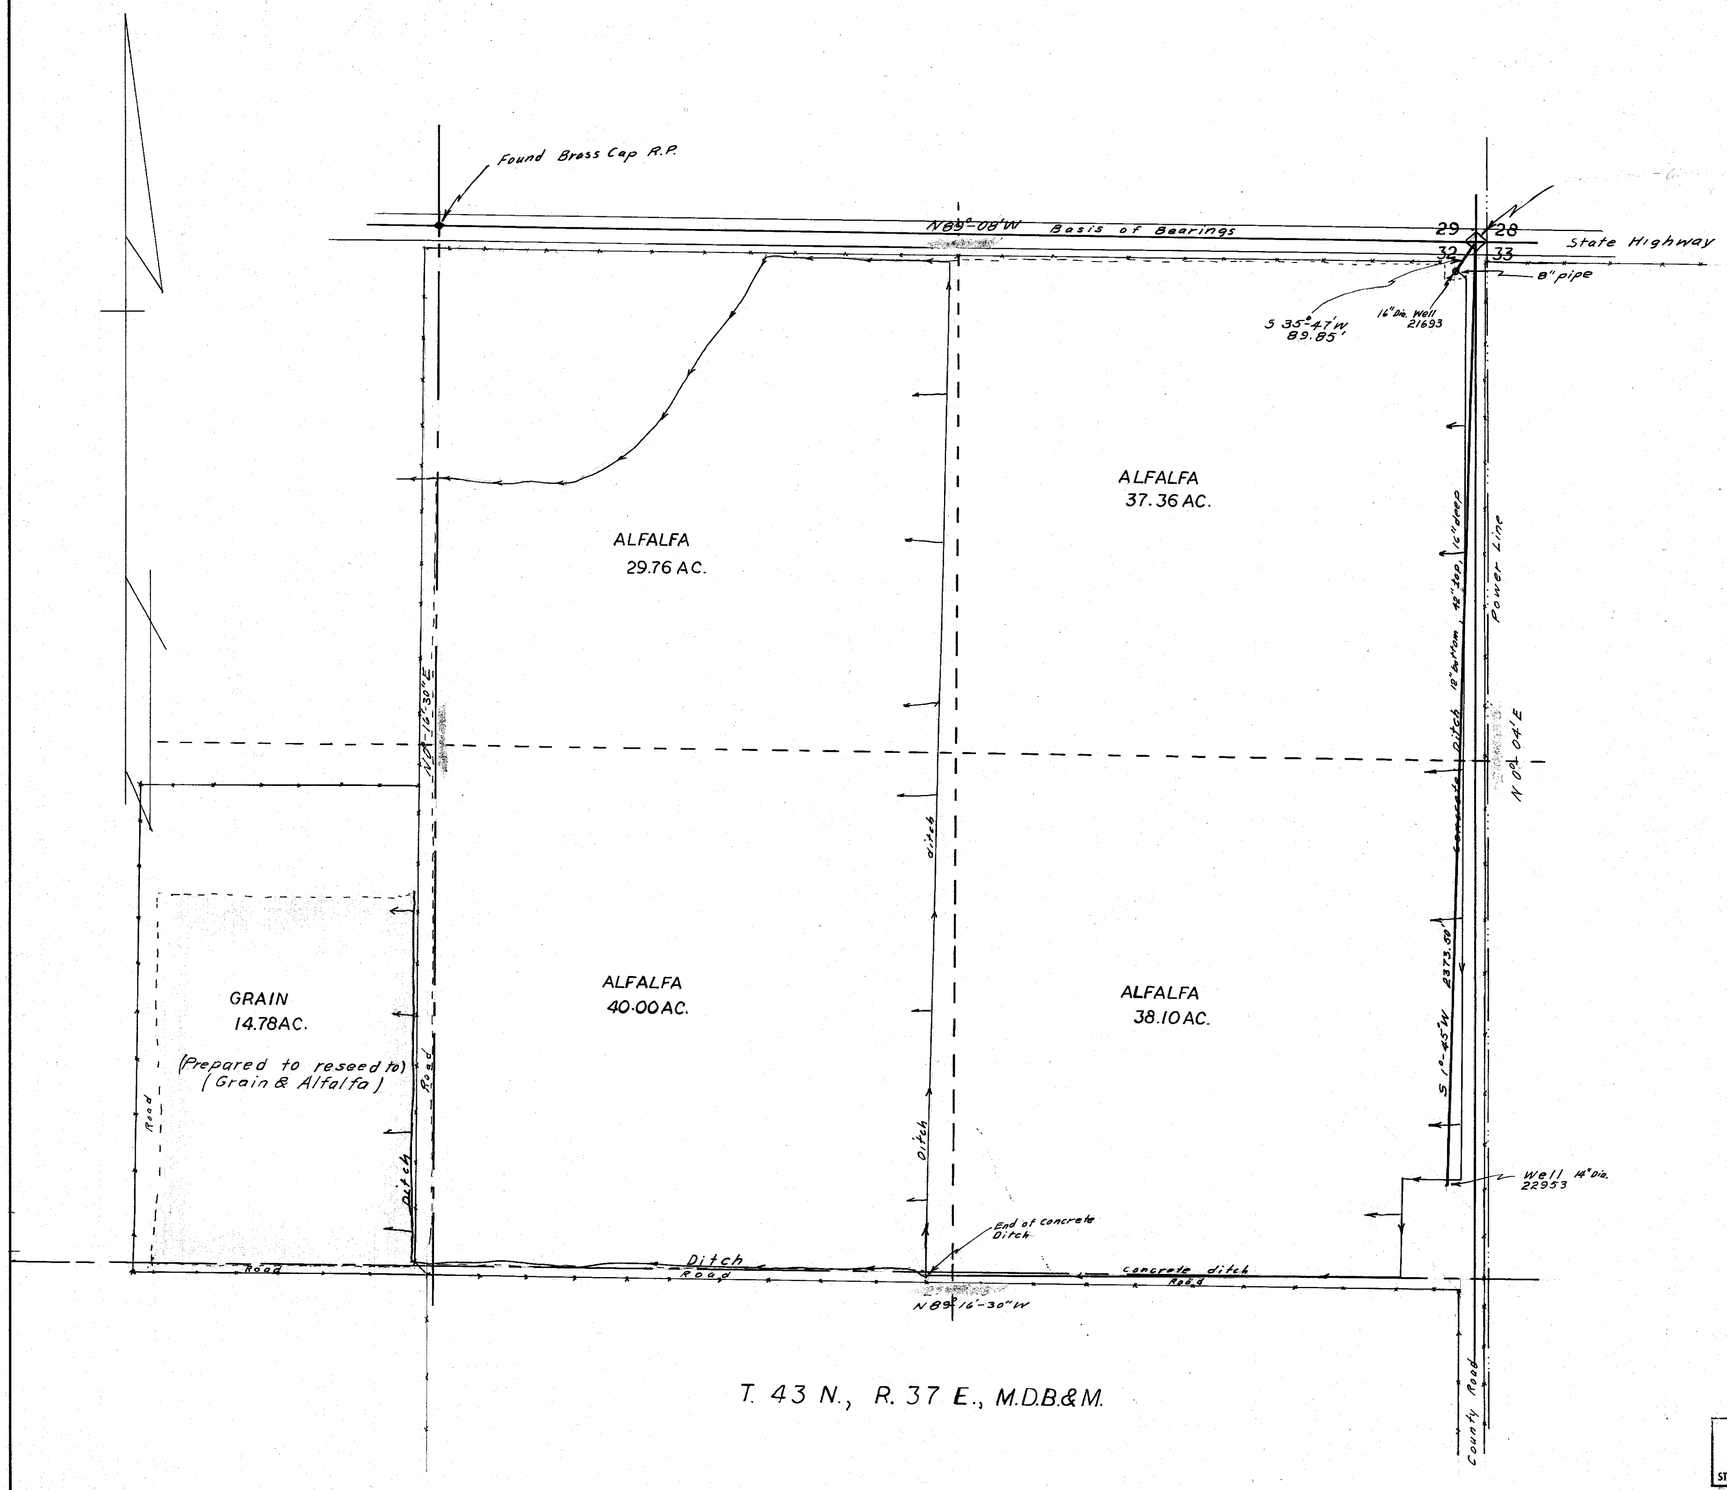

STATE OF NEVADA }
COUNTY OF NEVADA } SS.

I, J.R. CALDWELL, BEING FIRST DULY SWORN, DEPOSE AND SAY THAT THIS MAP HAS BEEN CORRECTLY DRAWN TO THE DESIGNATED SCALE FROM FIELD NOTES OF A SURVEY MADE BY ME BETWEEN THE 18th DAY OF October, 1966 AND THE 17th DAY OF NOVEMBER, 1967; THAT TRULY AND CORRECTLY REPRESENTS THE PROPOSED LOCATION AND EXTENT OF THE WORKS USED TO DIVERT WATER FROM UNDERGROUND, HUMBOLDT COUNTY, BY ROBERT P. DUFURRENA, PHILIP AND PATRICIA GABICA FOR IRRIGATION PURPOSES UNDER APPLICATION NOS. 21693-22953. THAT THE POINT OF DIVERSION, THE LOCATION, SIZE OF THE DIVERTING CHANNEL, LOCATION AND DESCRIPTION OF ALL MEASURING DEVICES, THE LOCATION AND EXTENT OF LANDS OWNED OR CONTROLLED BY THE APPLICANT UPON WHICH WATER APPLIED FOR UNDER APPLICATION NOS. 21693-22953 IS USED, TOGETHER WITH THE AREA AND KIND OF CULTURE IN EACH 40-ACRE SUBDIVISIONS, AND THE LOCATION AND NAMES OF ALL OTHER WORKS OR STREAMS WHICH ARE CROSSED BY OR CONNECTED WITH SAID WORKS ARE FULLY AND CORRECTLY DESIGNATED THEREON.

J R Caldwell
STATE WATER RIGHT SURVEYOR

SUBSCRIBED AND SWORN TO BEFORE ME THIS 17th DAY OF NOVEMBER, 1967

William MacDonald
NOTARY PUBLIC IN AND FOR HUMBOLDT COUNTY, NEVADA

WILLIAM MACDONALD
Notary Public — State of Nevada
Humboldt County
My Commission Expires Dec. 17, 1967

Scale 1" = 200'
200 0 200 400 600 800

FILED
MAY 1 1968
STATE ENGINEER'S OFFICE

23458 CERTIFICATE No. 6816 ISSUED 10-16-68

22953 CERTIFICATE No. 6815 ISSUED 10-16-68

MAP TO ACCOMPANY PROOF OF BENEFICIAL USE

UNDER APPLICATIONS Nos 21693-22953

For: Irrigation
By: Robert P Dufurrena, Philip and Patricia Gabica
From: Underground Sources
Humboldt County, Nevada

84774 84773 84772 84771 84770 [redacted] File Under