Section	Subdivision	Township	Range	Acres	Culture
14	NW¼SW¼	40N	33E	40.0	Alfalfa
"	NE¼SW¼	"	"	40.0	"
"	SE¼SW¼	"	"	40.0	"
"	SW¼SW¼	"	"	40.0	"
	Total			160.0	

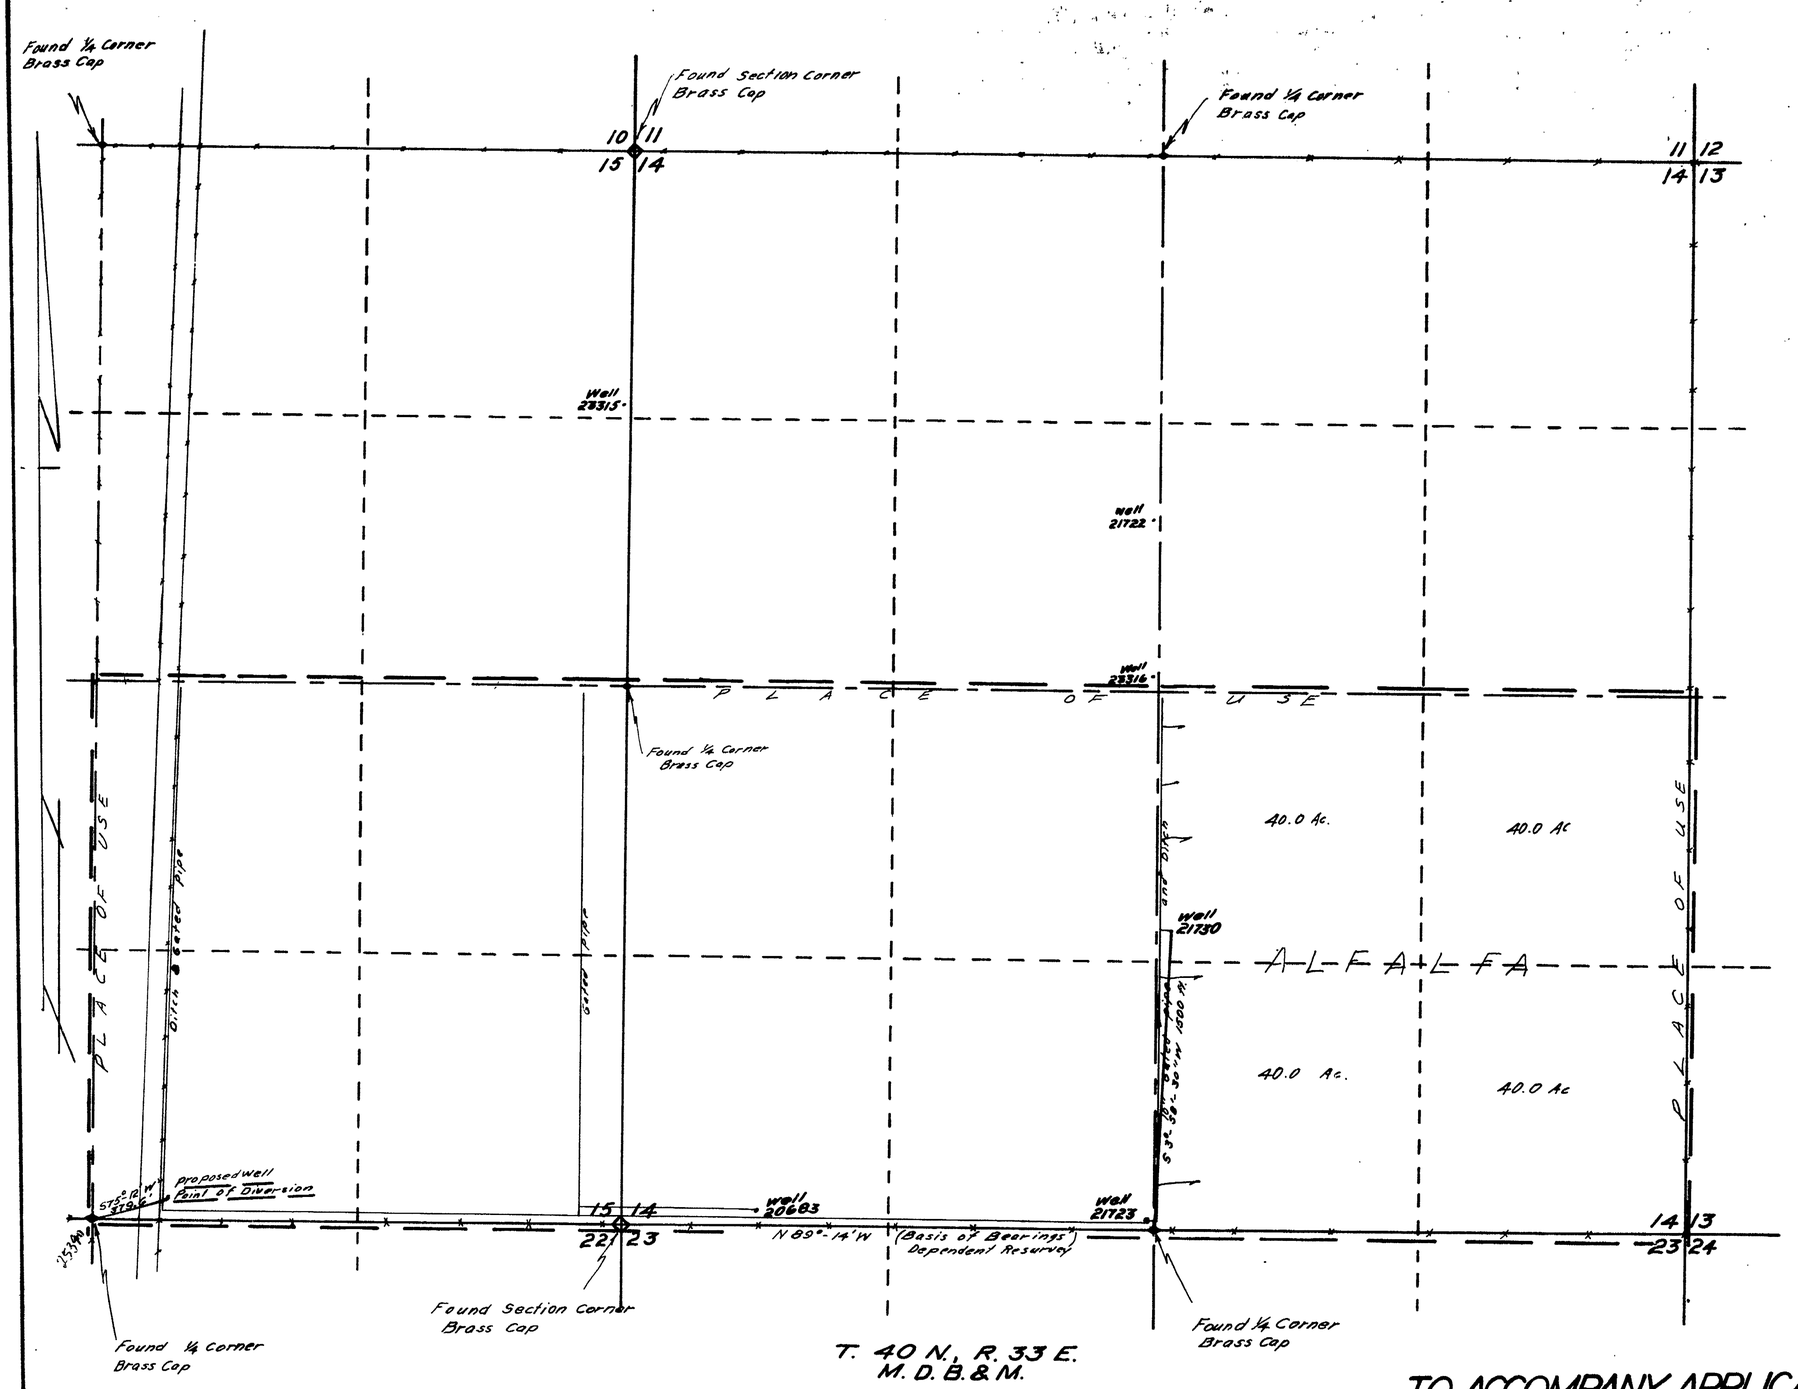

STATE OF NEVADA
COUNTY OF HUMBOLDT } SS

I, J. R. Caldwell, being first duly sworn, depose and say that this map has been correctly drawn to the designated scale from field notes of a survey made by me on the 8th day of December, 1960 that it truly and correctly represents the location and extent of the works used to divert water from Underground in Humboldt County, by Robert A. Bradley for Irrigation & Domestic purposes under Application No. 21730 That the diverting channel, location and description of all measuring devices, the location and extent of lands owned or controled by the applicant upon which water applied for under application No. 21730 is used together with the area and kind of culture in each 40-acre subdivision and the location and names of all other works or streams which are crossed by or connected with said works are fully and correctly designated thereon.

J. R. Caldwell
State Water Right Surveyor No. 276

REGISTERED LAND SURVEYOR NEVADA
J. R. CALDWELL
No. 626

Subscribed and sworn to before me this 10th day of December, 1969.

James A. Callahan

JAMES A. CALLAHAN
NOTARY PUBLIC STATE OF NEVADA
HUMBOLDT COUNTY
Commission Expires Feb. 29, 1971

Scale 1" = 400'

400 0 400 800 1200 1600

25390

TO ACCOMPANY APPLICATION TO APPROPRIATE WATER

1969 DEC 15 AM 10 09

FILED
Dec 15, 1969
STATE ENGINEER'S OFFICE

CERTIFICATE No. 7431 ISSUED 10-13-70

MAP TO ACCOMPANY PROOF OE BENEFICIAL USE

UNDER APPLICATION 21730
BY Robert A. Bradley
FOR Irrigation & Domestic
FROM Underground
IN Humboldt County, Nevada

25390 21730